


Extension to dropped curb

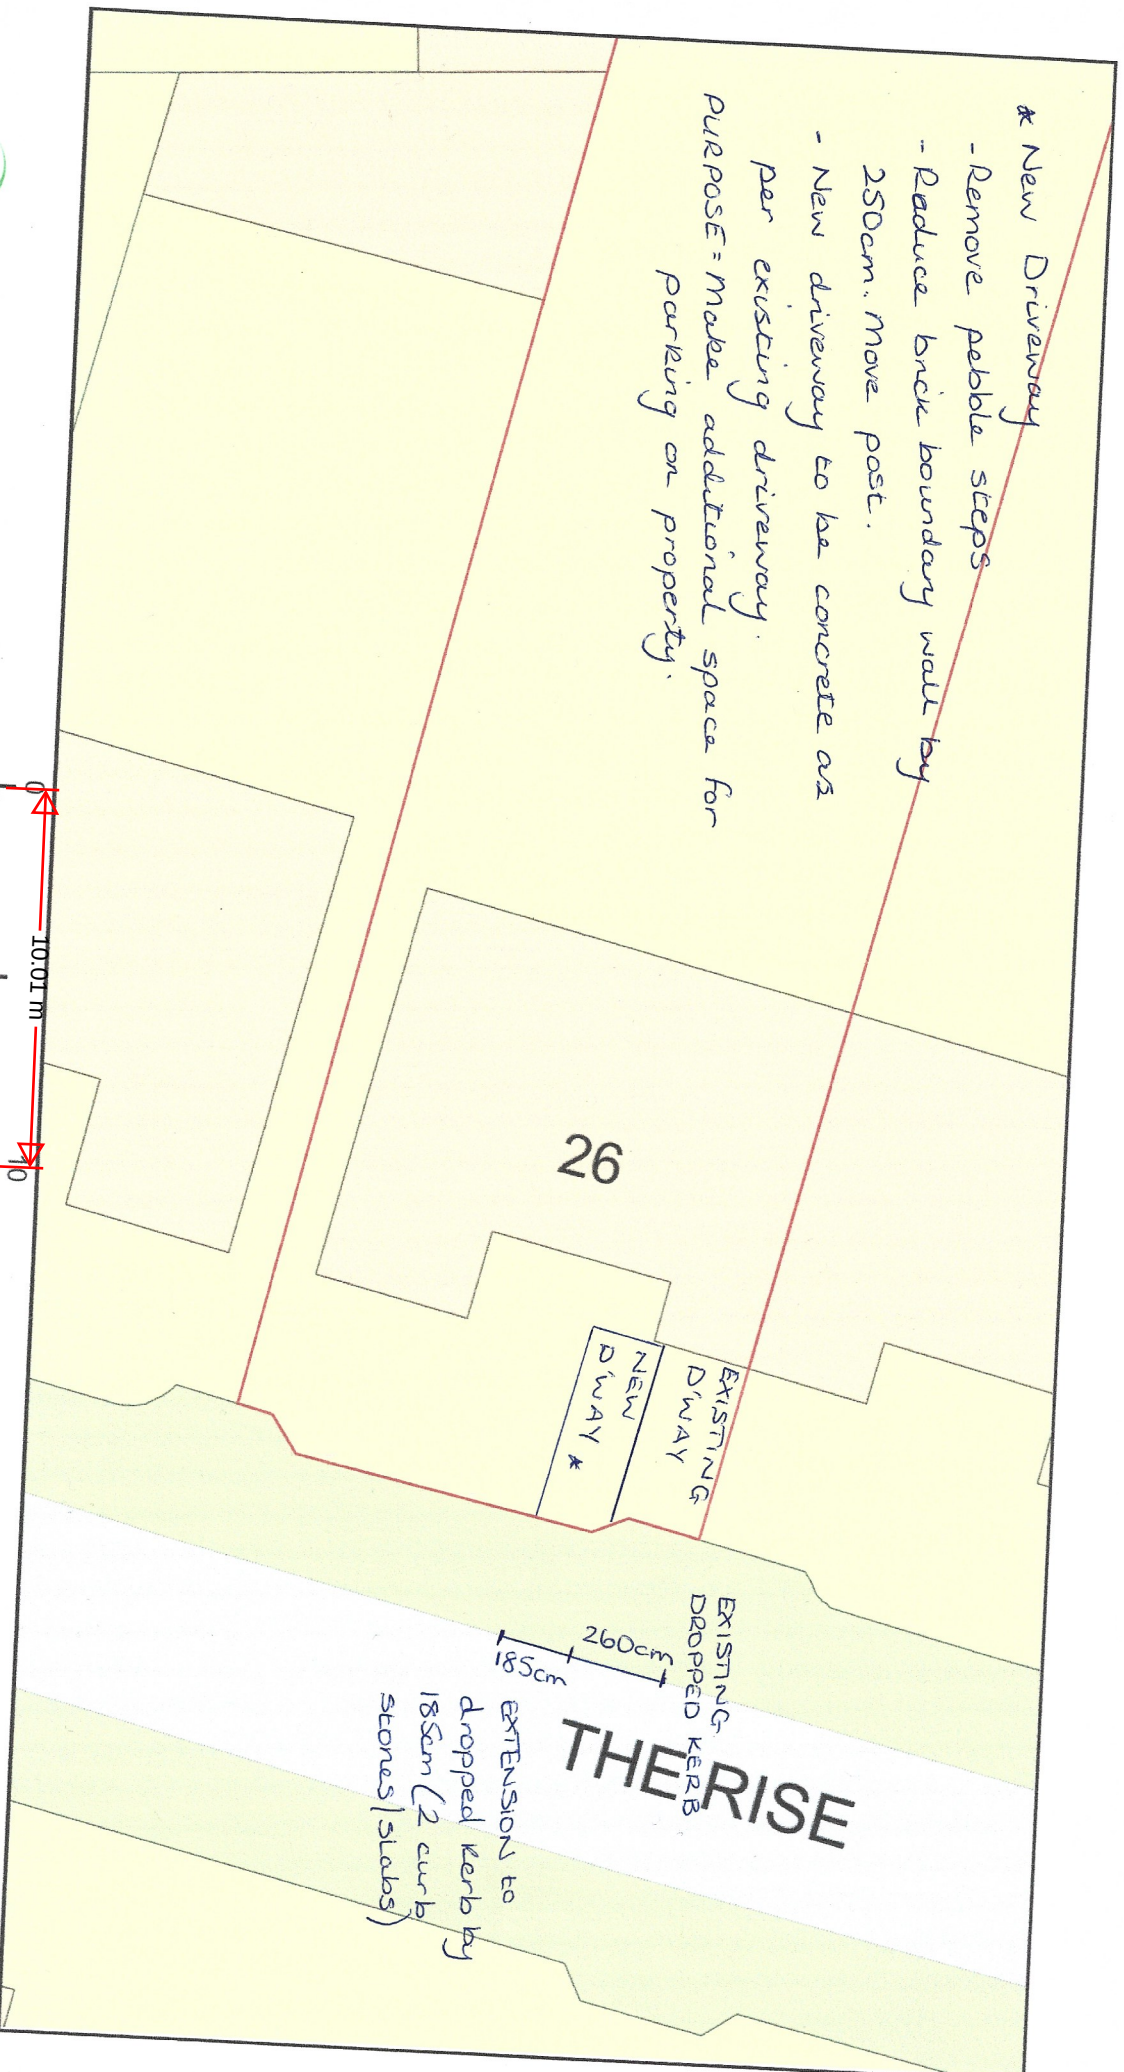

Plan Produced for: Abbie Everist

Date Produced: 17 Jun 2026

Plan Reference Number: TORQM26168162914406

Scale: 1:200 @ A4

