
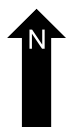
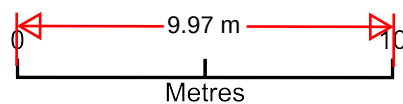


Dropped kerb

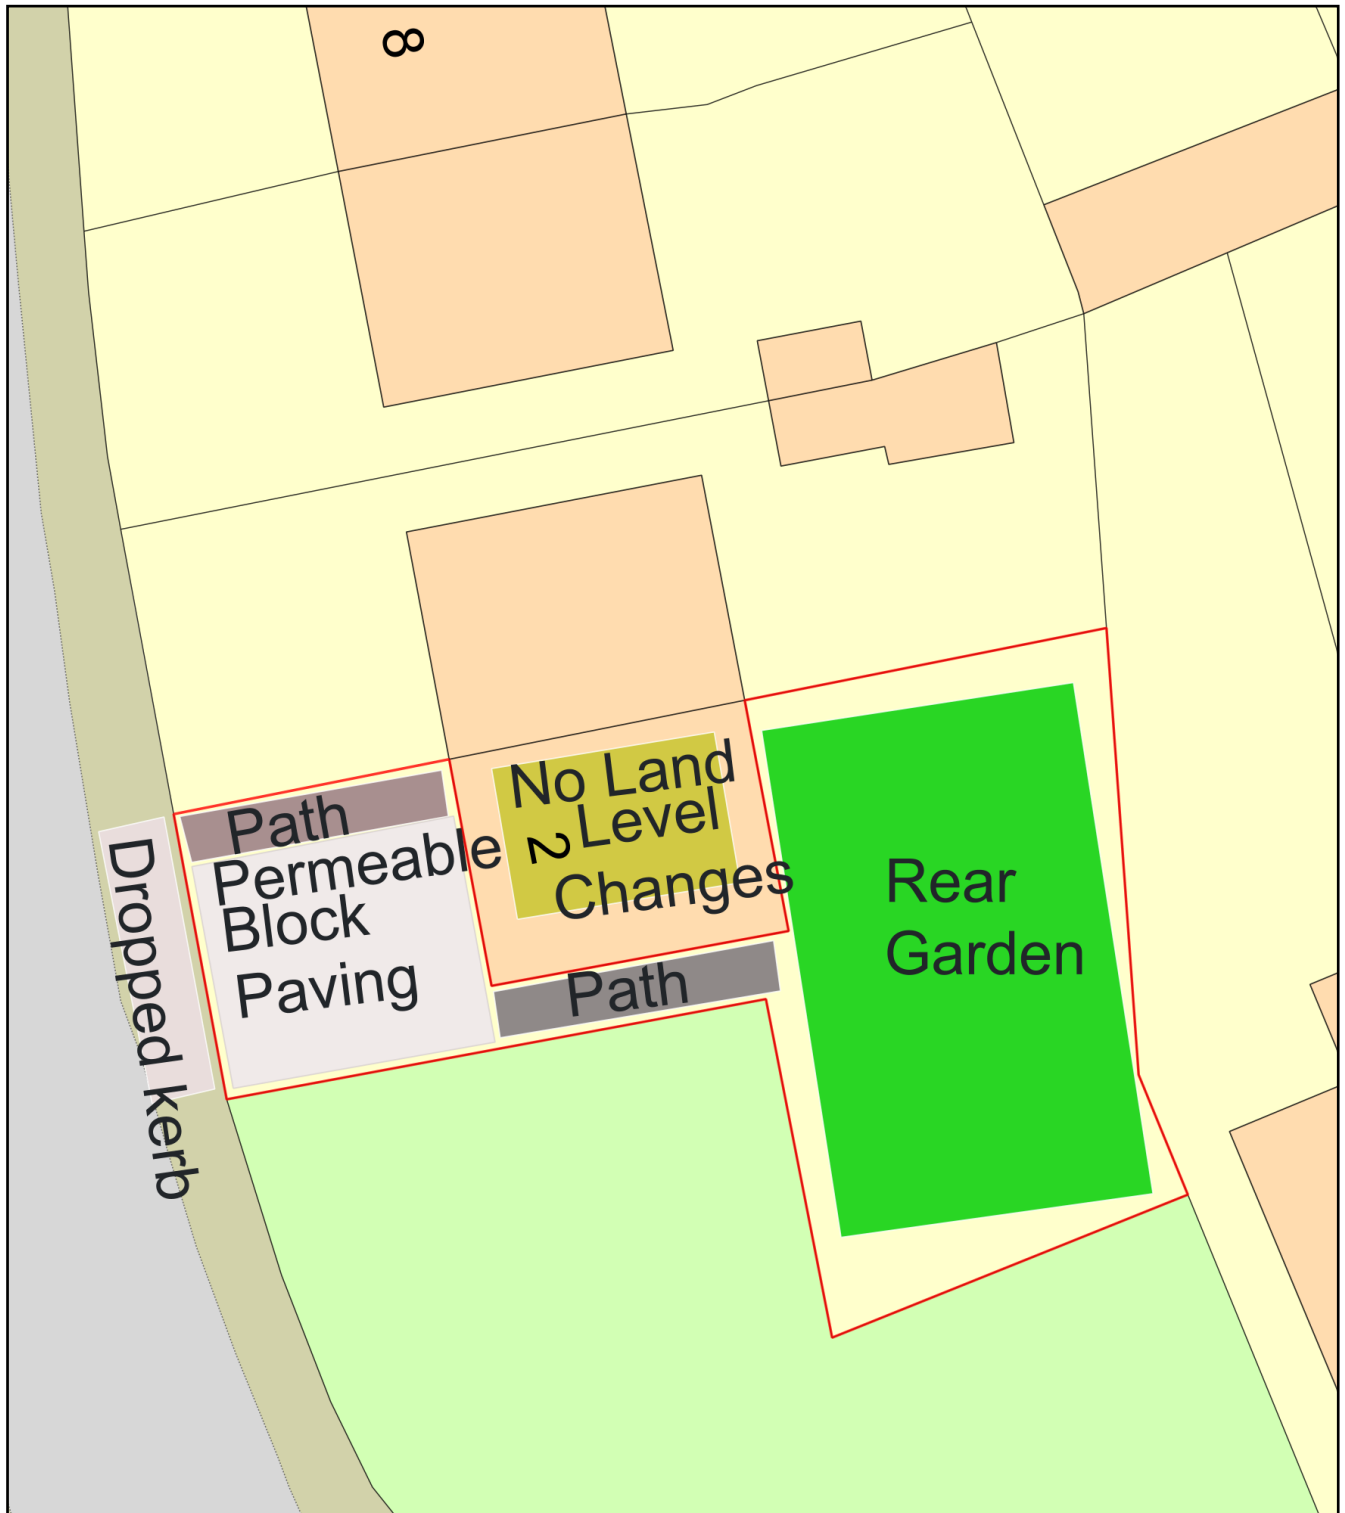

Plan Produced for: 2 constable road

Date Produced: 06 Aug 2025

Plan Reference Number: TQRQM25218105841266

Scale: 1:200 @ A4