



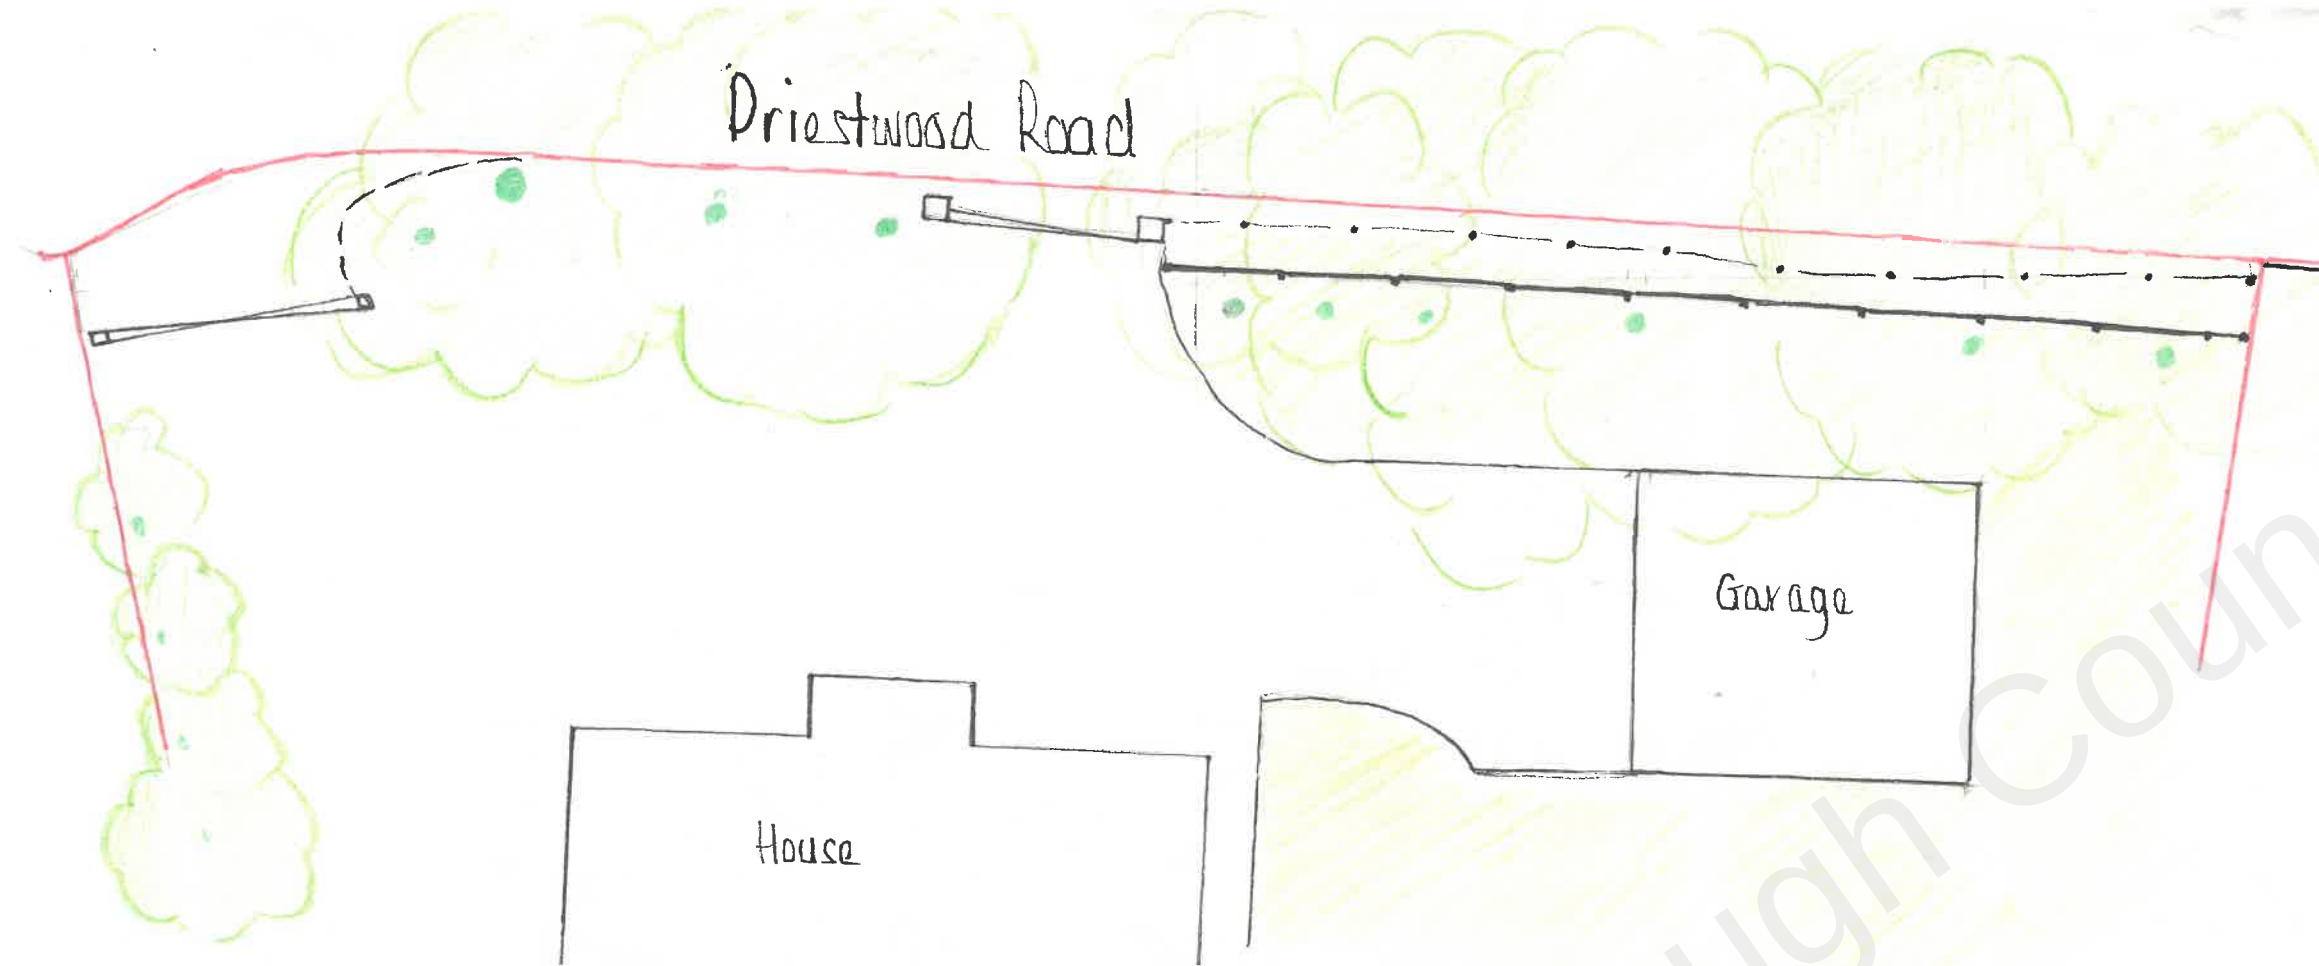

Block Plan 1:200

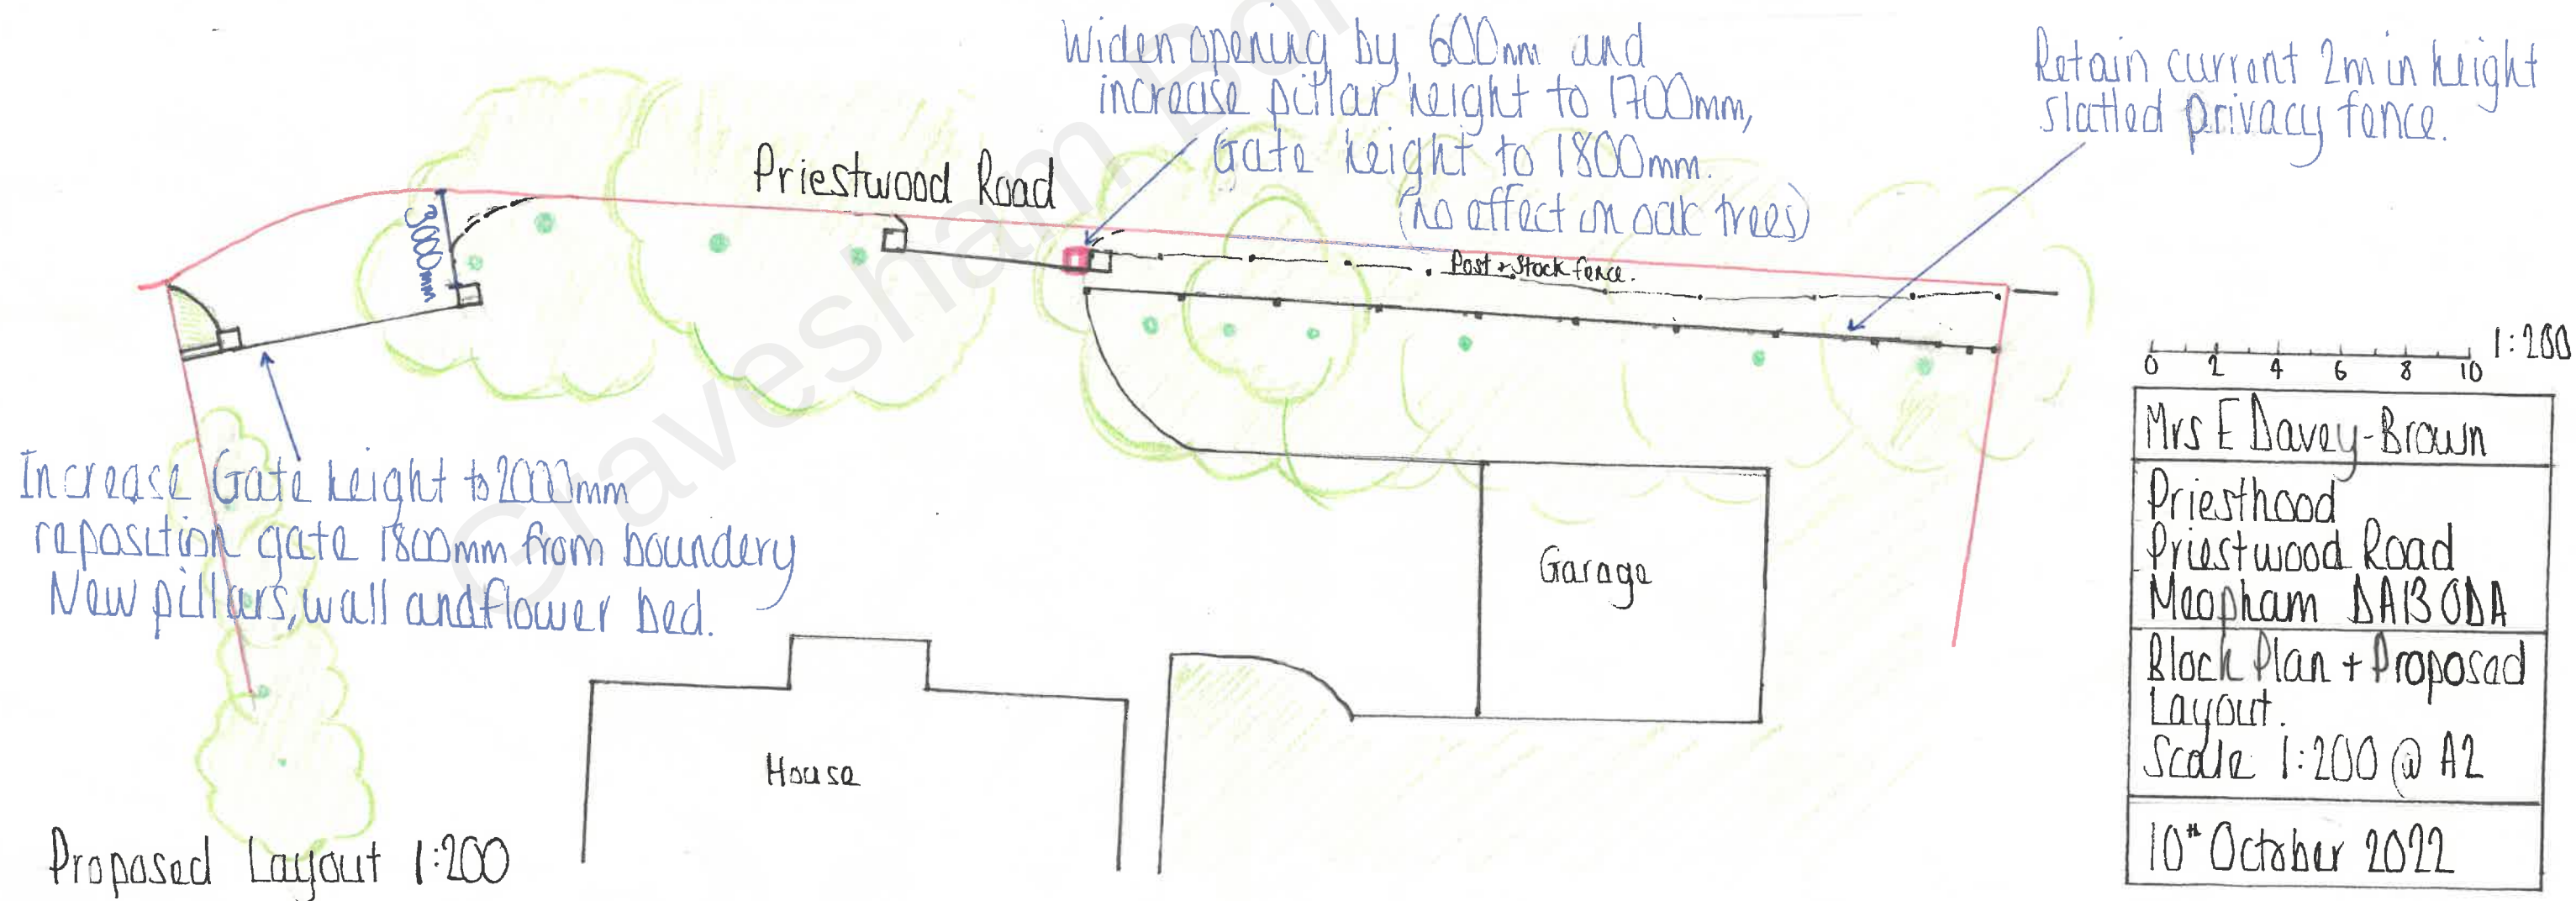

Mrs E Davey-Brown
Priesthood Priestwood Road Meopham DA13 0DA
Block Plan + Proposed Layout. Scale: 1:200 @ A2
10 th October 2022