



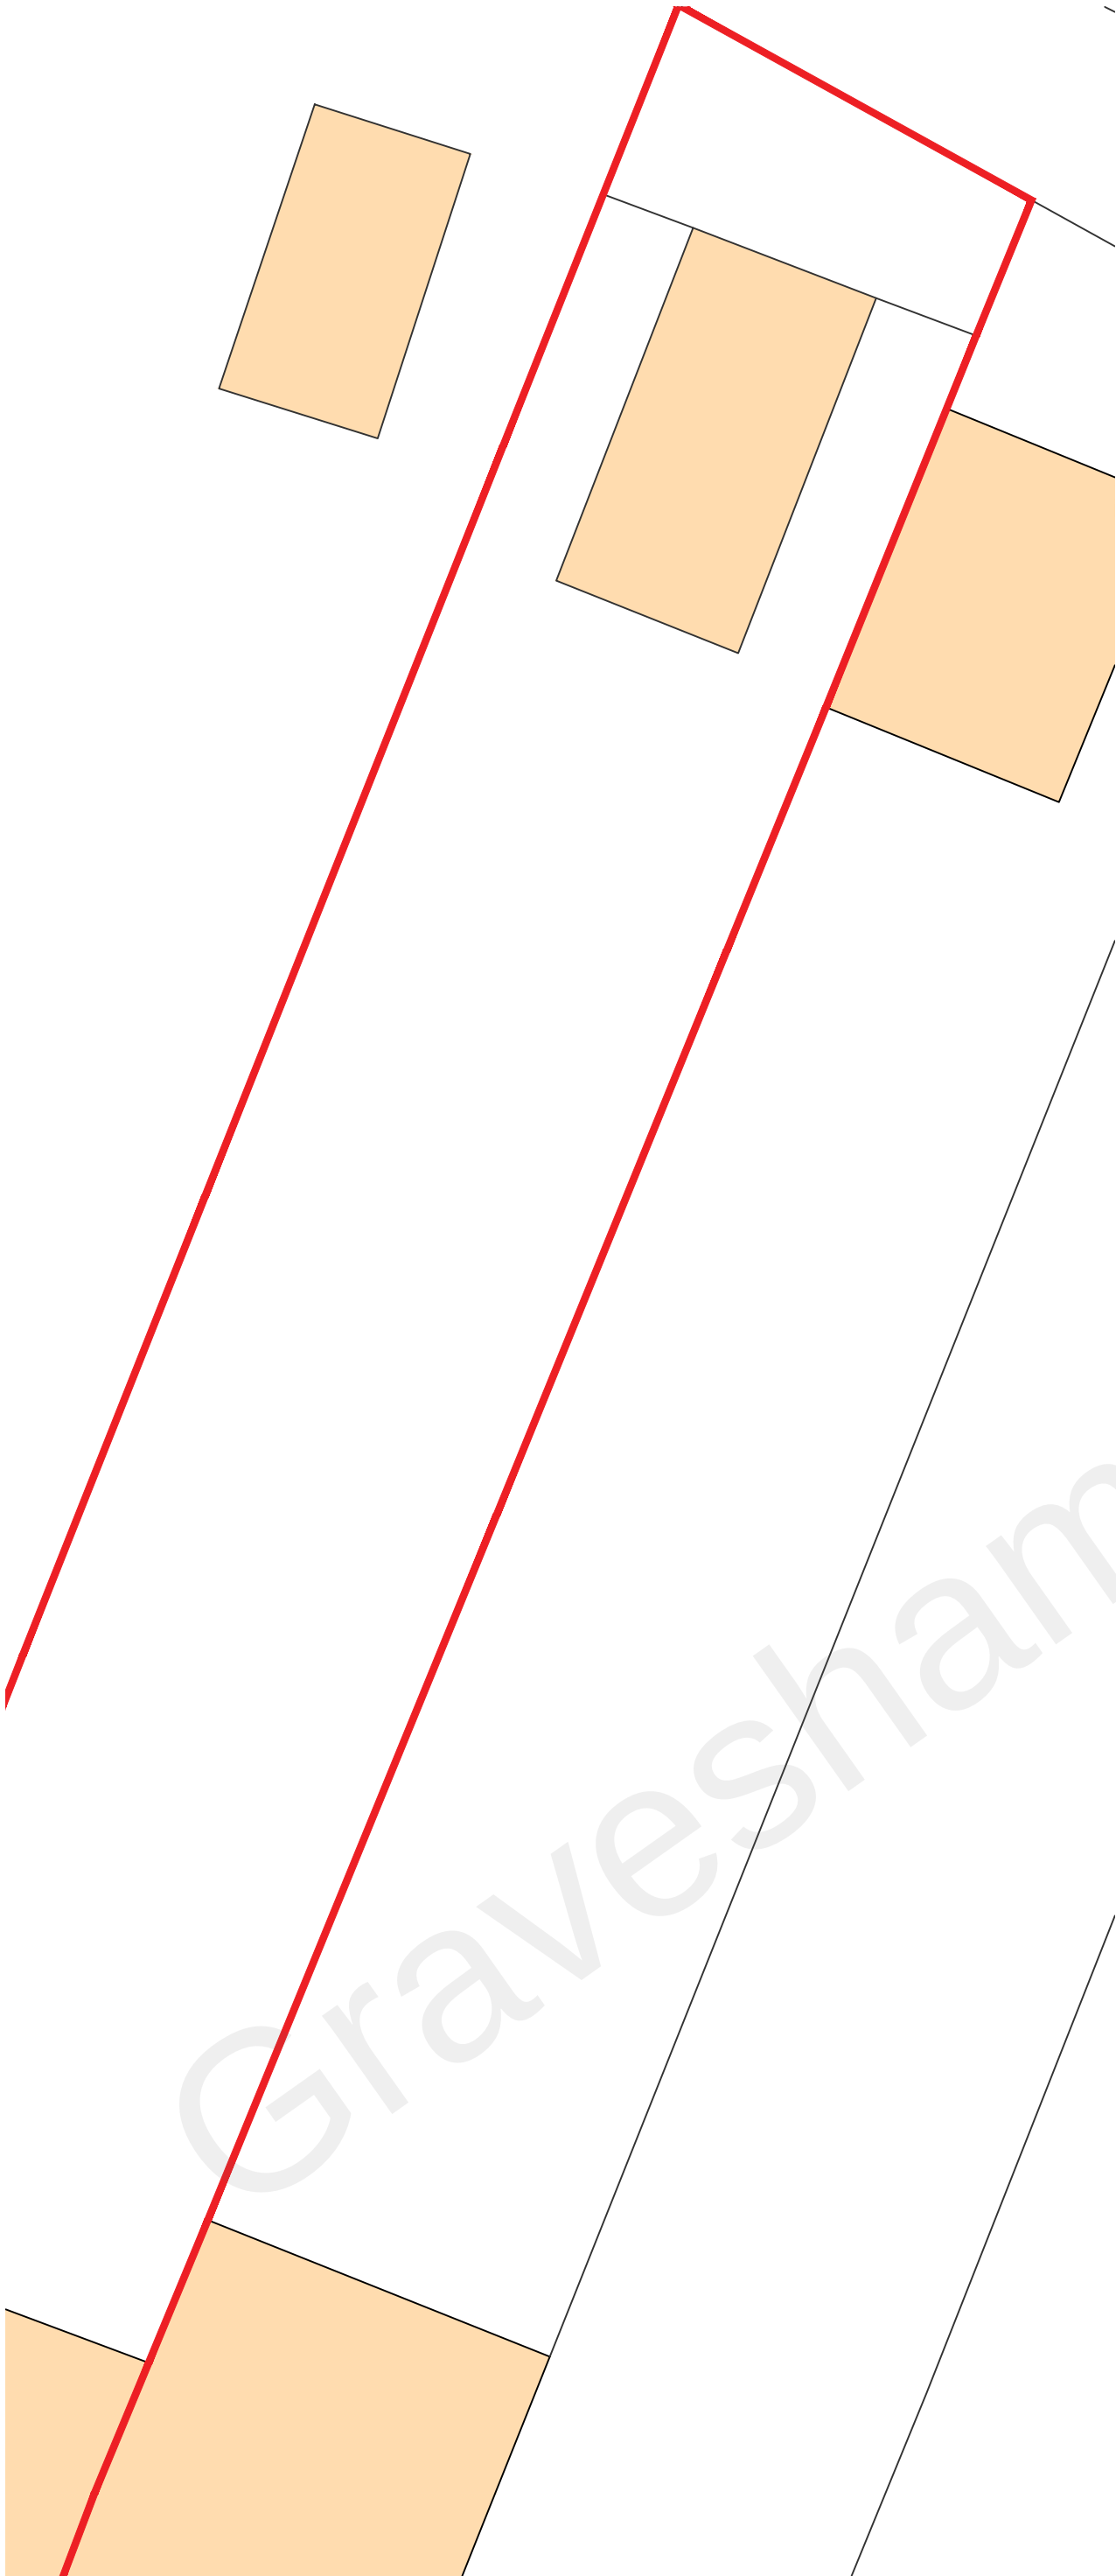

Pre-Existing Block Plan 1:100

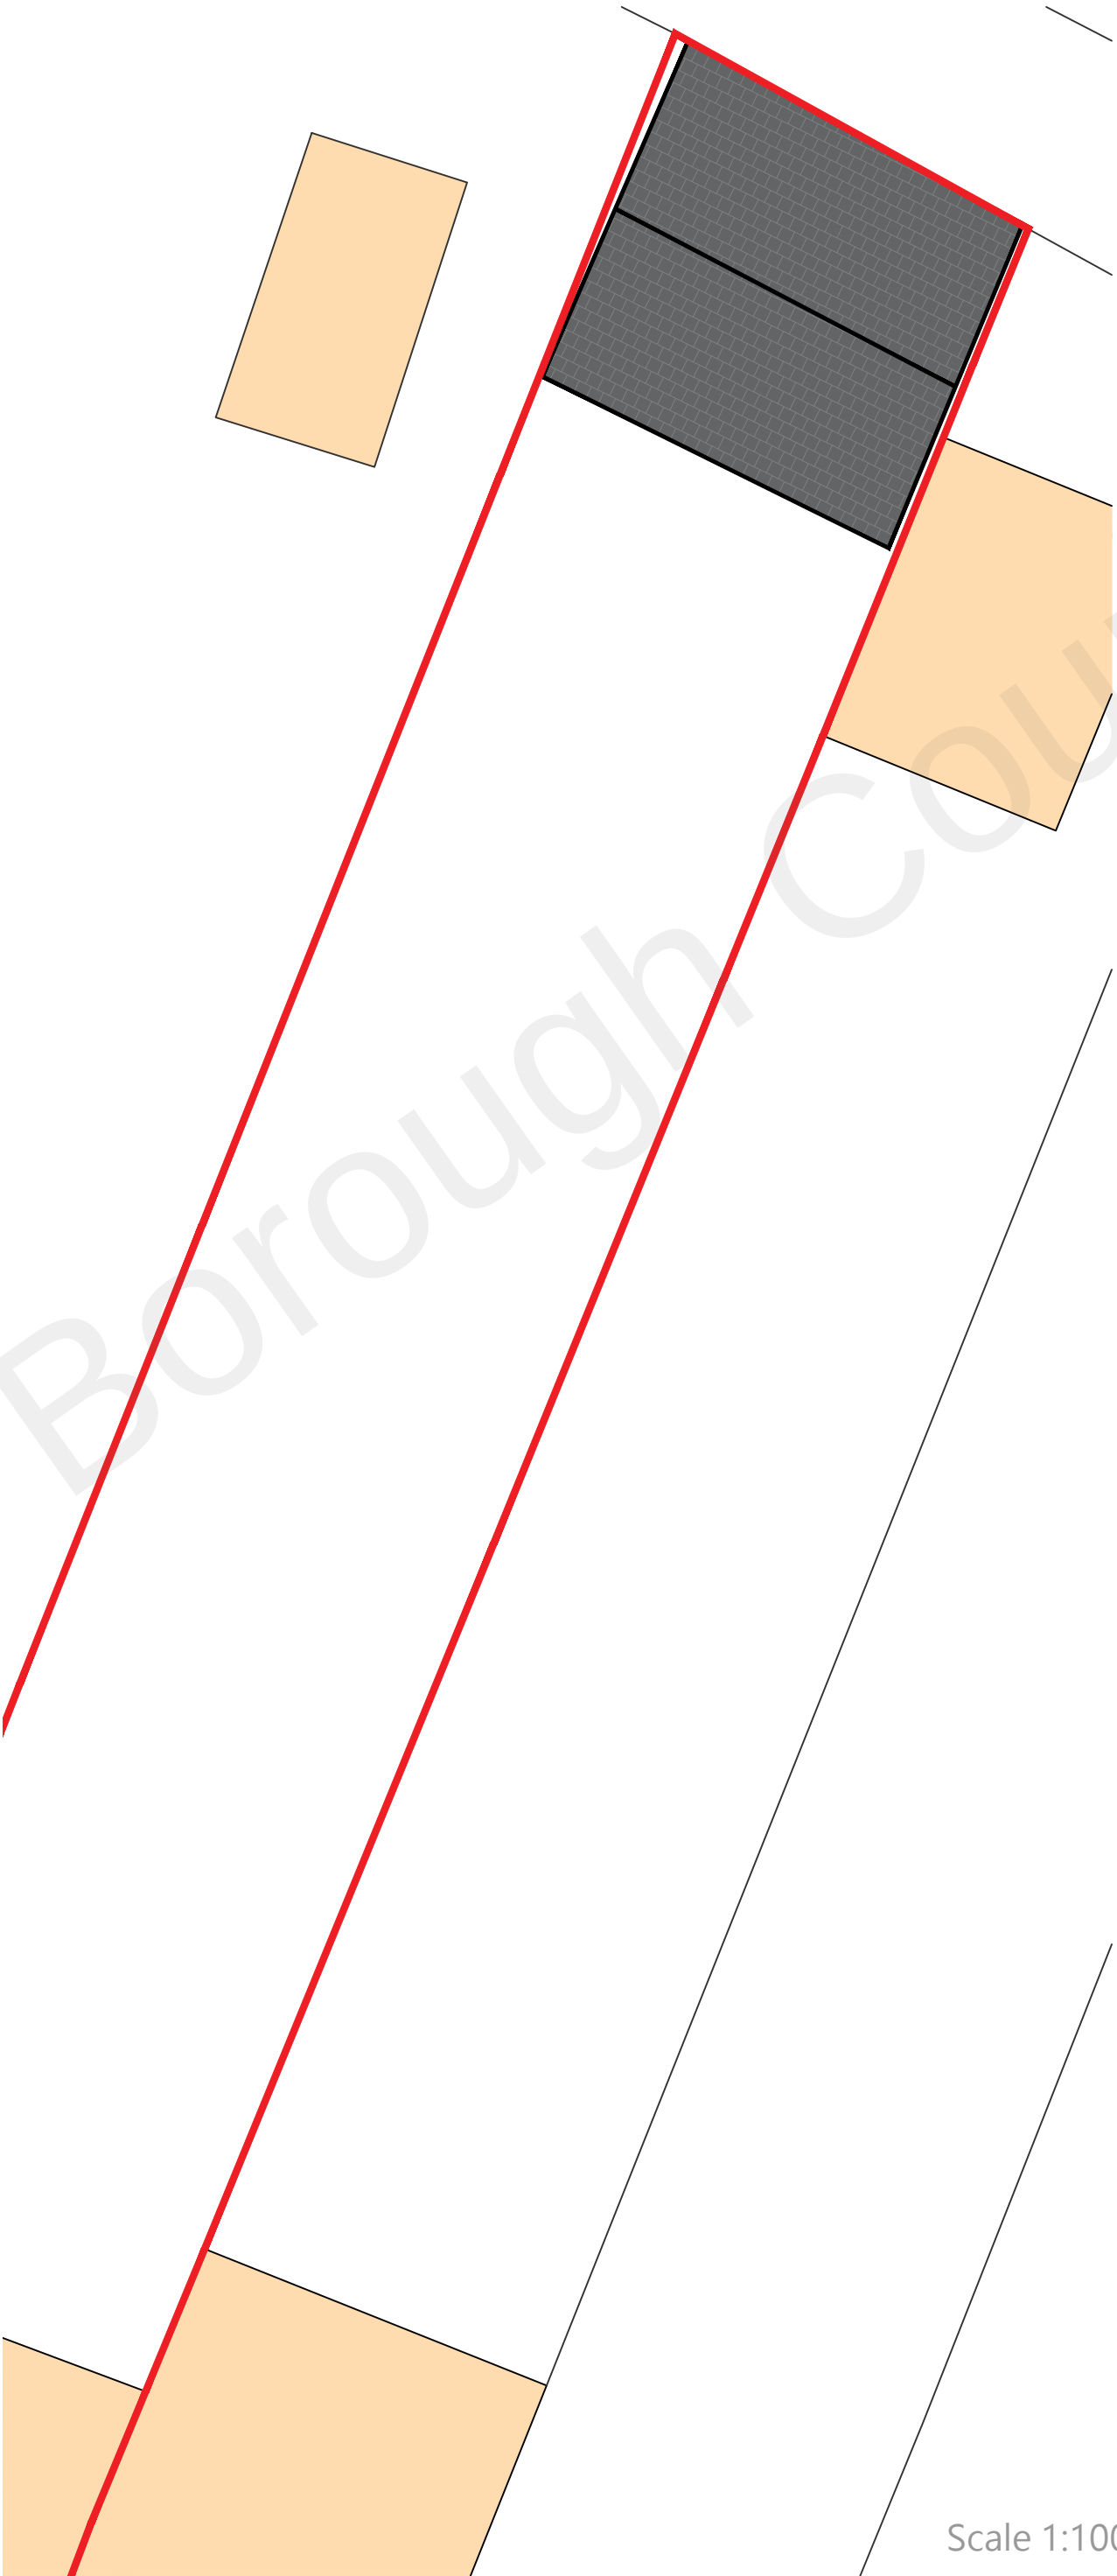

Existing Block Plan 1:100

- Notes:
- Do not scale from this drawing.
 - All dimensions to be verified on site and is in mm.
 - Builder to verify all dimensions, heights and levels prior to commencement of work.
 - All documents shall be checked to ensure that they are compatible by the contractor before construction commences. In the event of apparent ambiguity or contradiction the engineer and/ or architect shall be notified immediately.
 - The contractor in preparing his estimate shall visit the site and acquaint himself with the problems involved.
 - The contractor shall issue all statutory notices to the local Authority during progress and completion of works.



Location Plan 1:1250



A	—	—	—	—	—
REV:	DESCRIPTION:	BY:	DATE:		

STATUS:

PLANNING



Whitehall Place
47 The Terrace,
Gravesend, Kent

DA12 2DL

01474 247 787

info@barroneds.com
www.barroneds.com

SITE:	33 Barr Road Gravesend Kent DA12 4DU
TITLE:	Location Plan Pre-Existing Block Plan Existing Block Plan

SCALE AT A2: 1:1250, 1:100	DATE: 05.07.22	DRAWN: SA
PROJECT NO: 220701	DRAWING NO: 001	REVISION: A

Scale 1:100 0 1 2 3 4

Scale 1:1250 0 25 50 75