


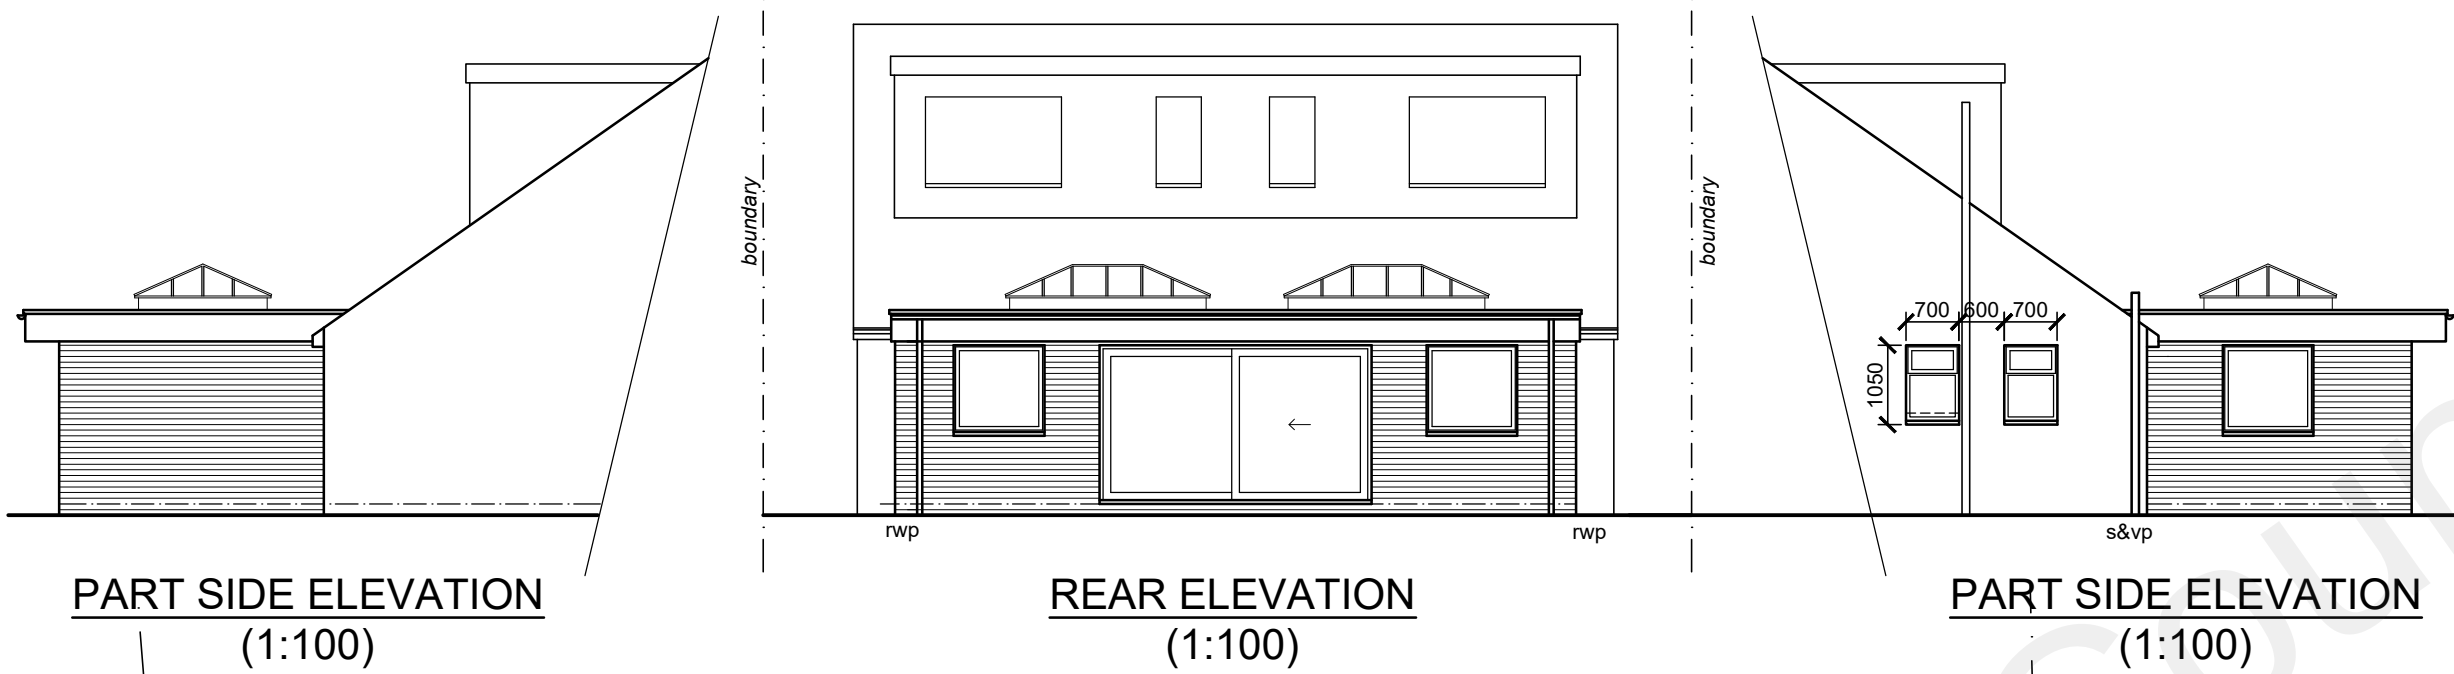


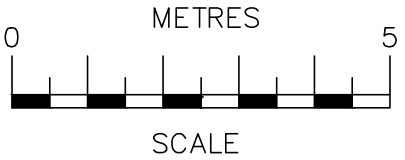

- MATERIALS**
- ROOF
SINGLE PLY MEMBRANE
 - WALLS
FACING BRICKWORK TO MATCH MAIN DWELLING
 - WINDOWS & DOORS
COLOURED uPVC TO MATCH MAIN DWELLING

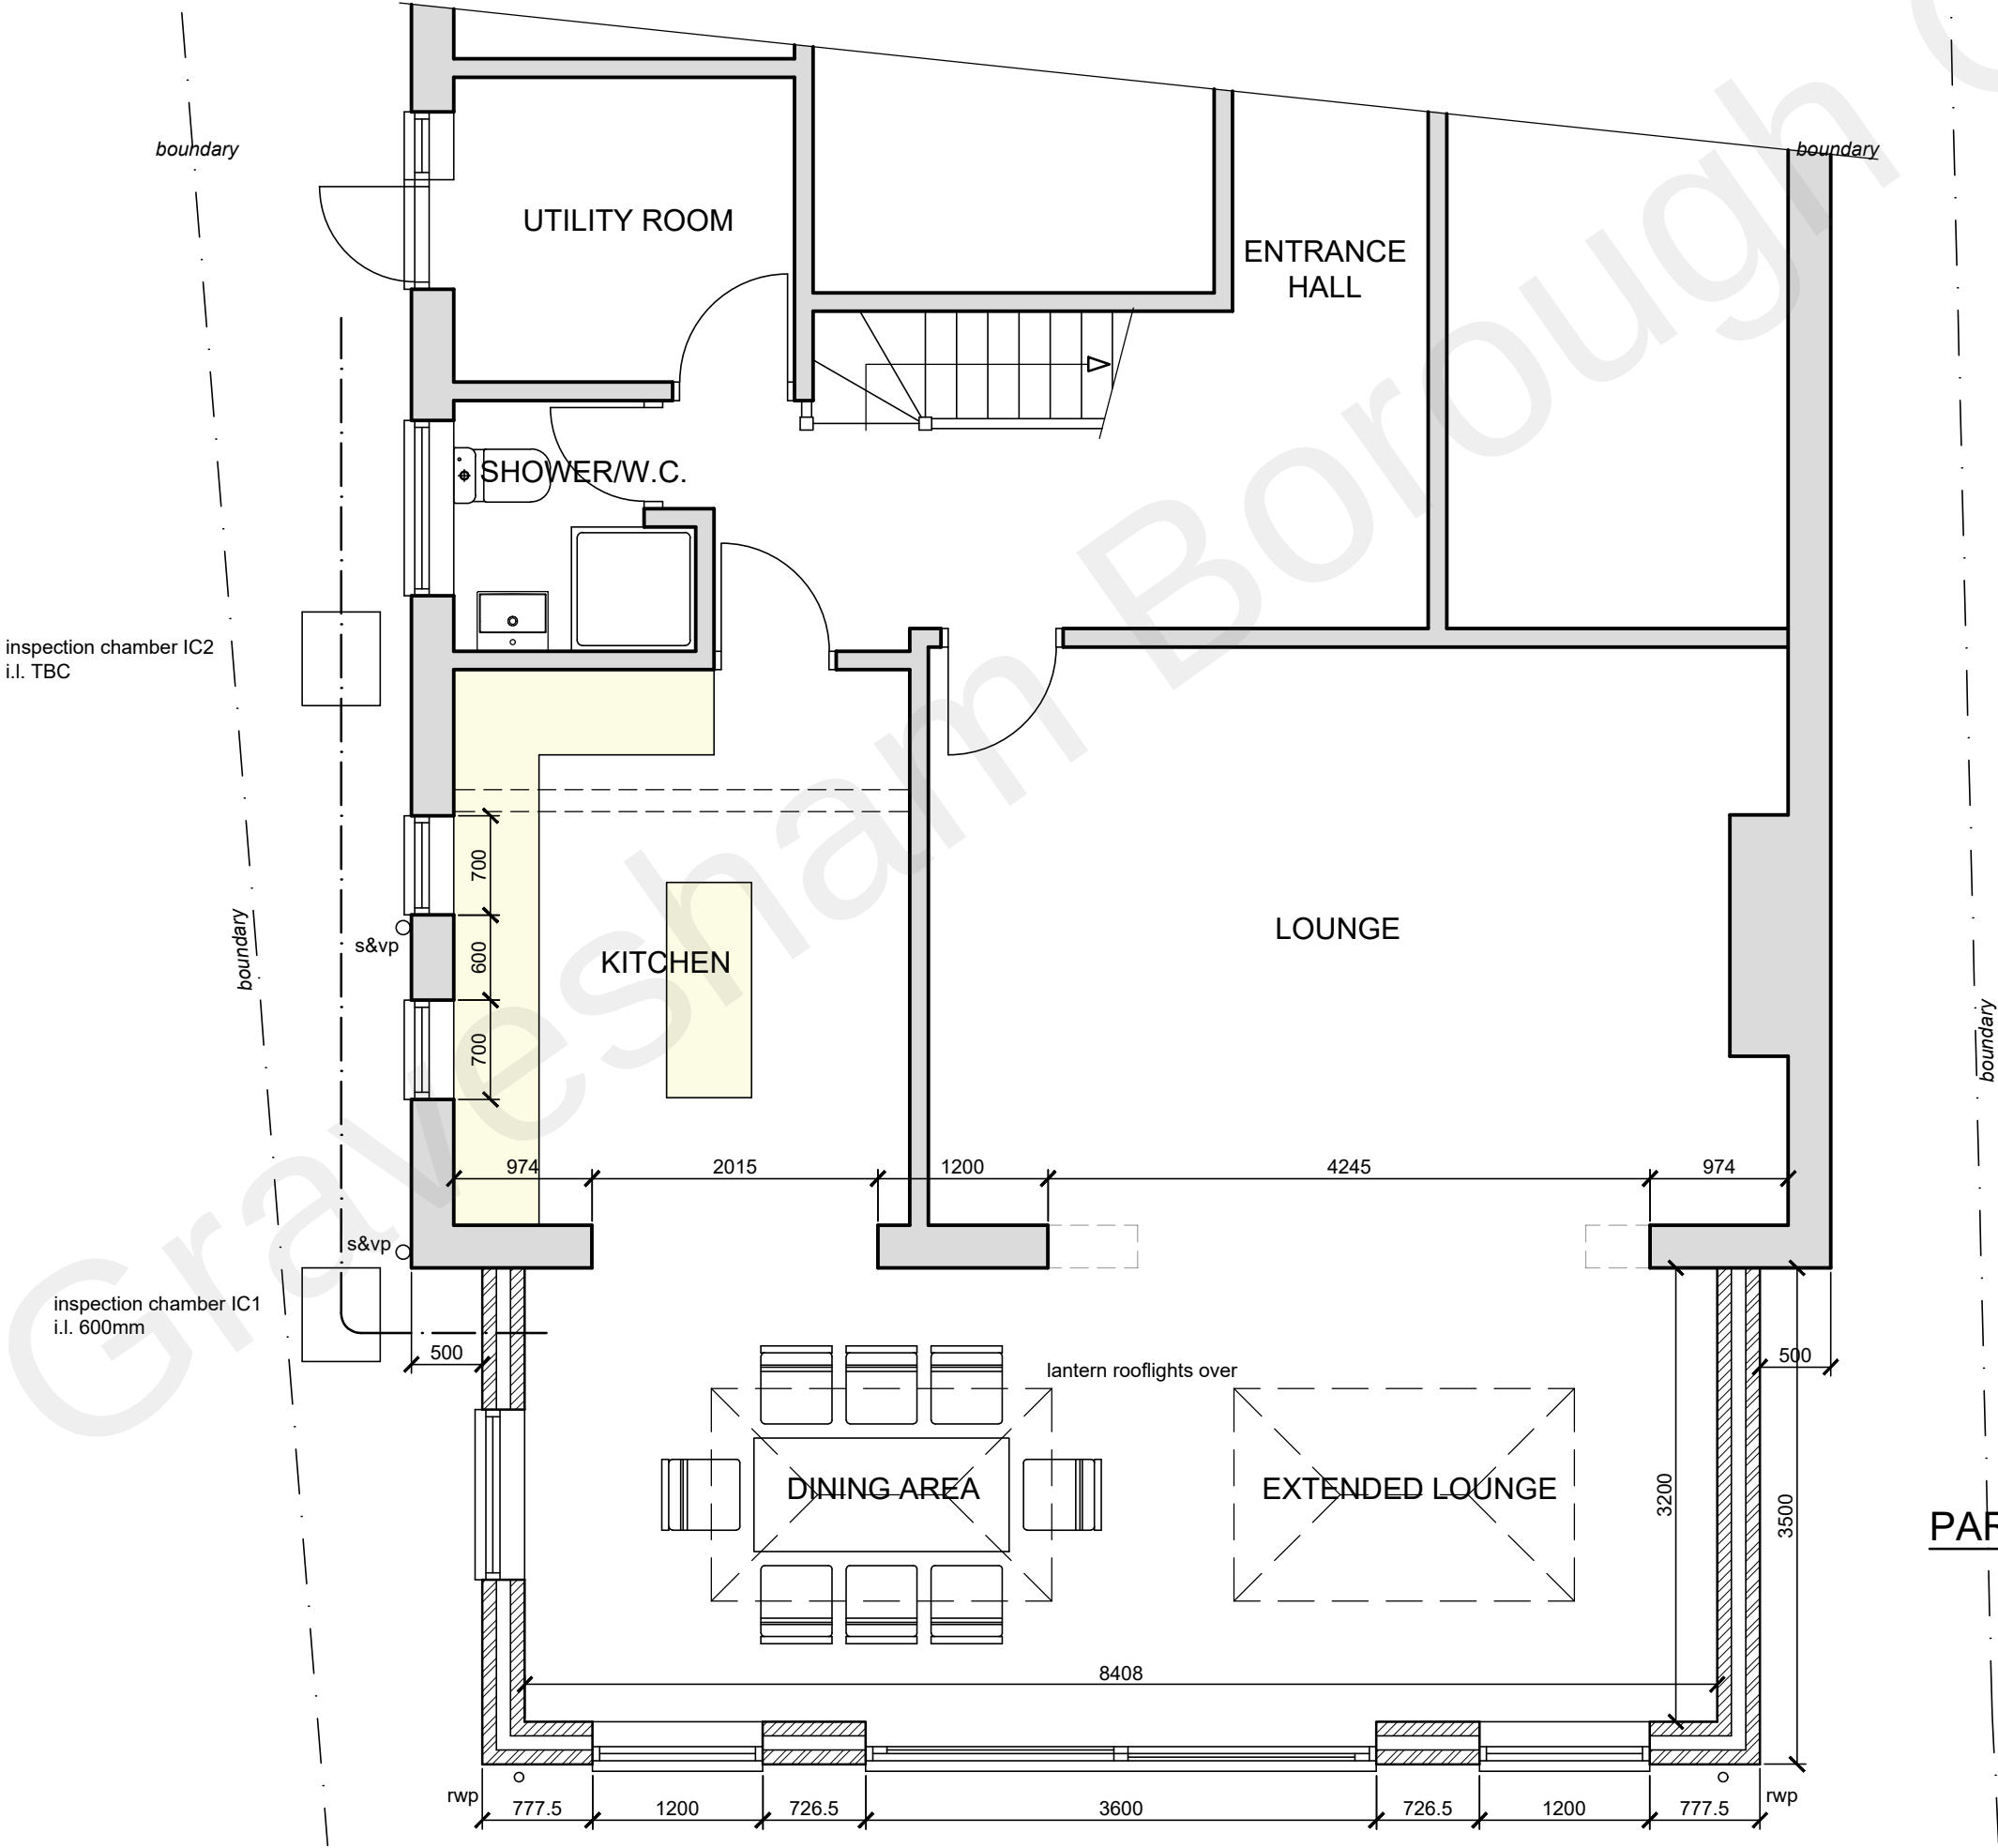

SCALE BAR @ 1:100

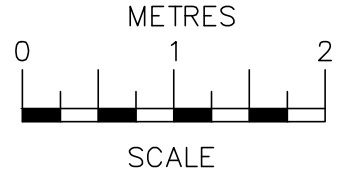

SCALE BAR @ 1:50

Date	No	Revision
Penfold Project Services		
Epmarket, Wrotham Road, Meopham, Kent, DA13 0JH Telephone: 01474 816690 e-mail: apenfold448@btinternet.com		
Job Title:	TIMBERLEE WHITE HILL ROAD MEOPHAM KENT DA13 0NT	
Dwg Title:	PLANS & ELEVATIONS AS PROPOSED	
Scale:	1:50 & 1:100 @ A2	
Dwg No.:	02	
Date:	May 2022	