

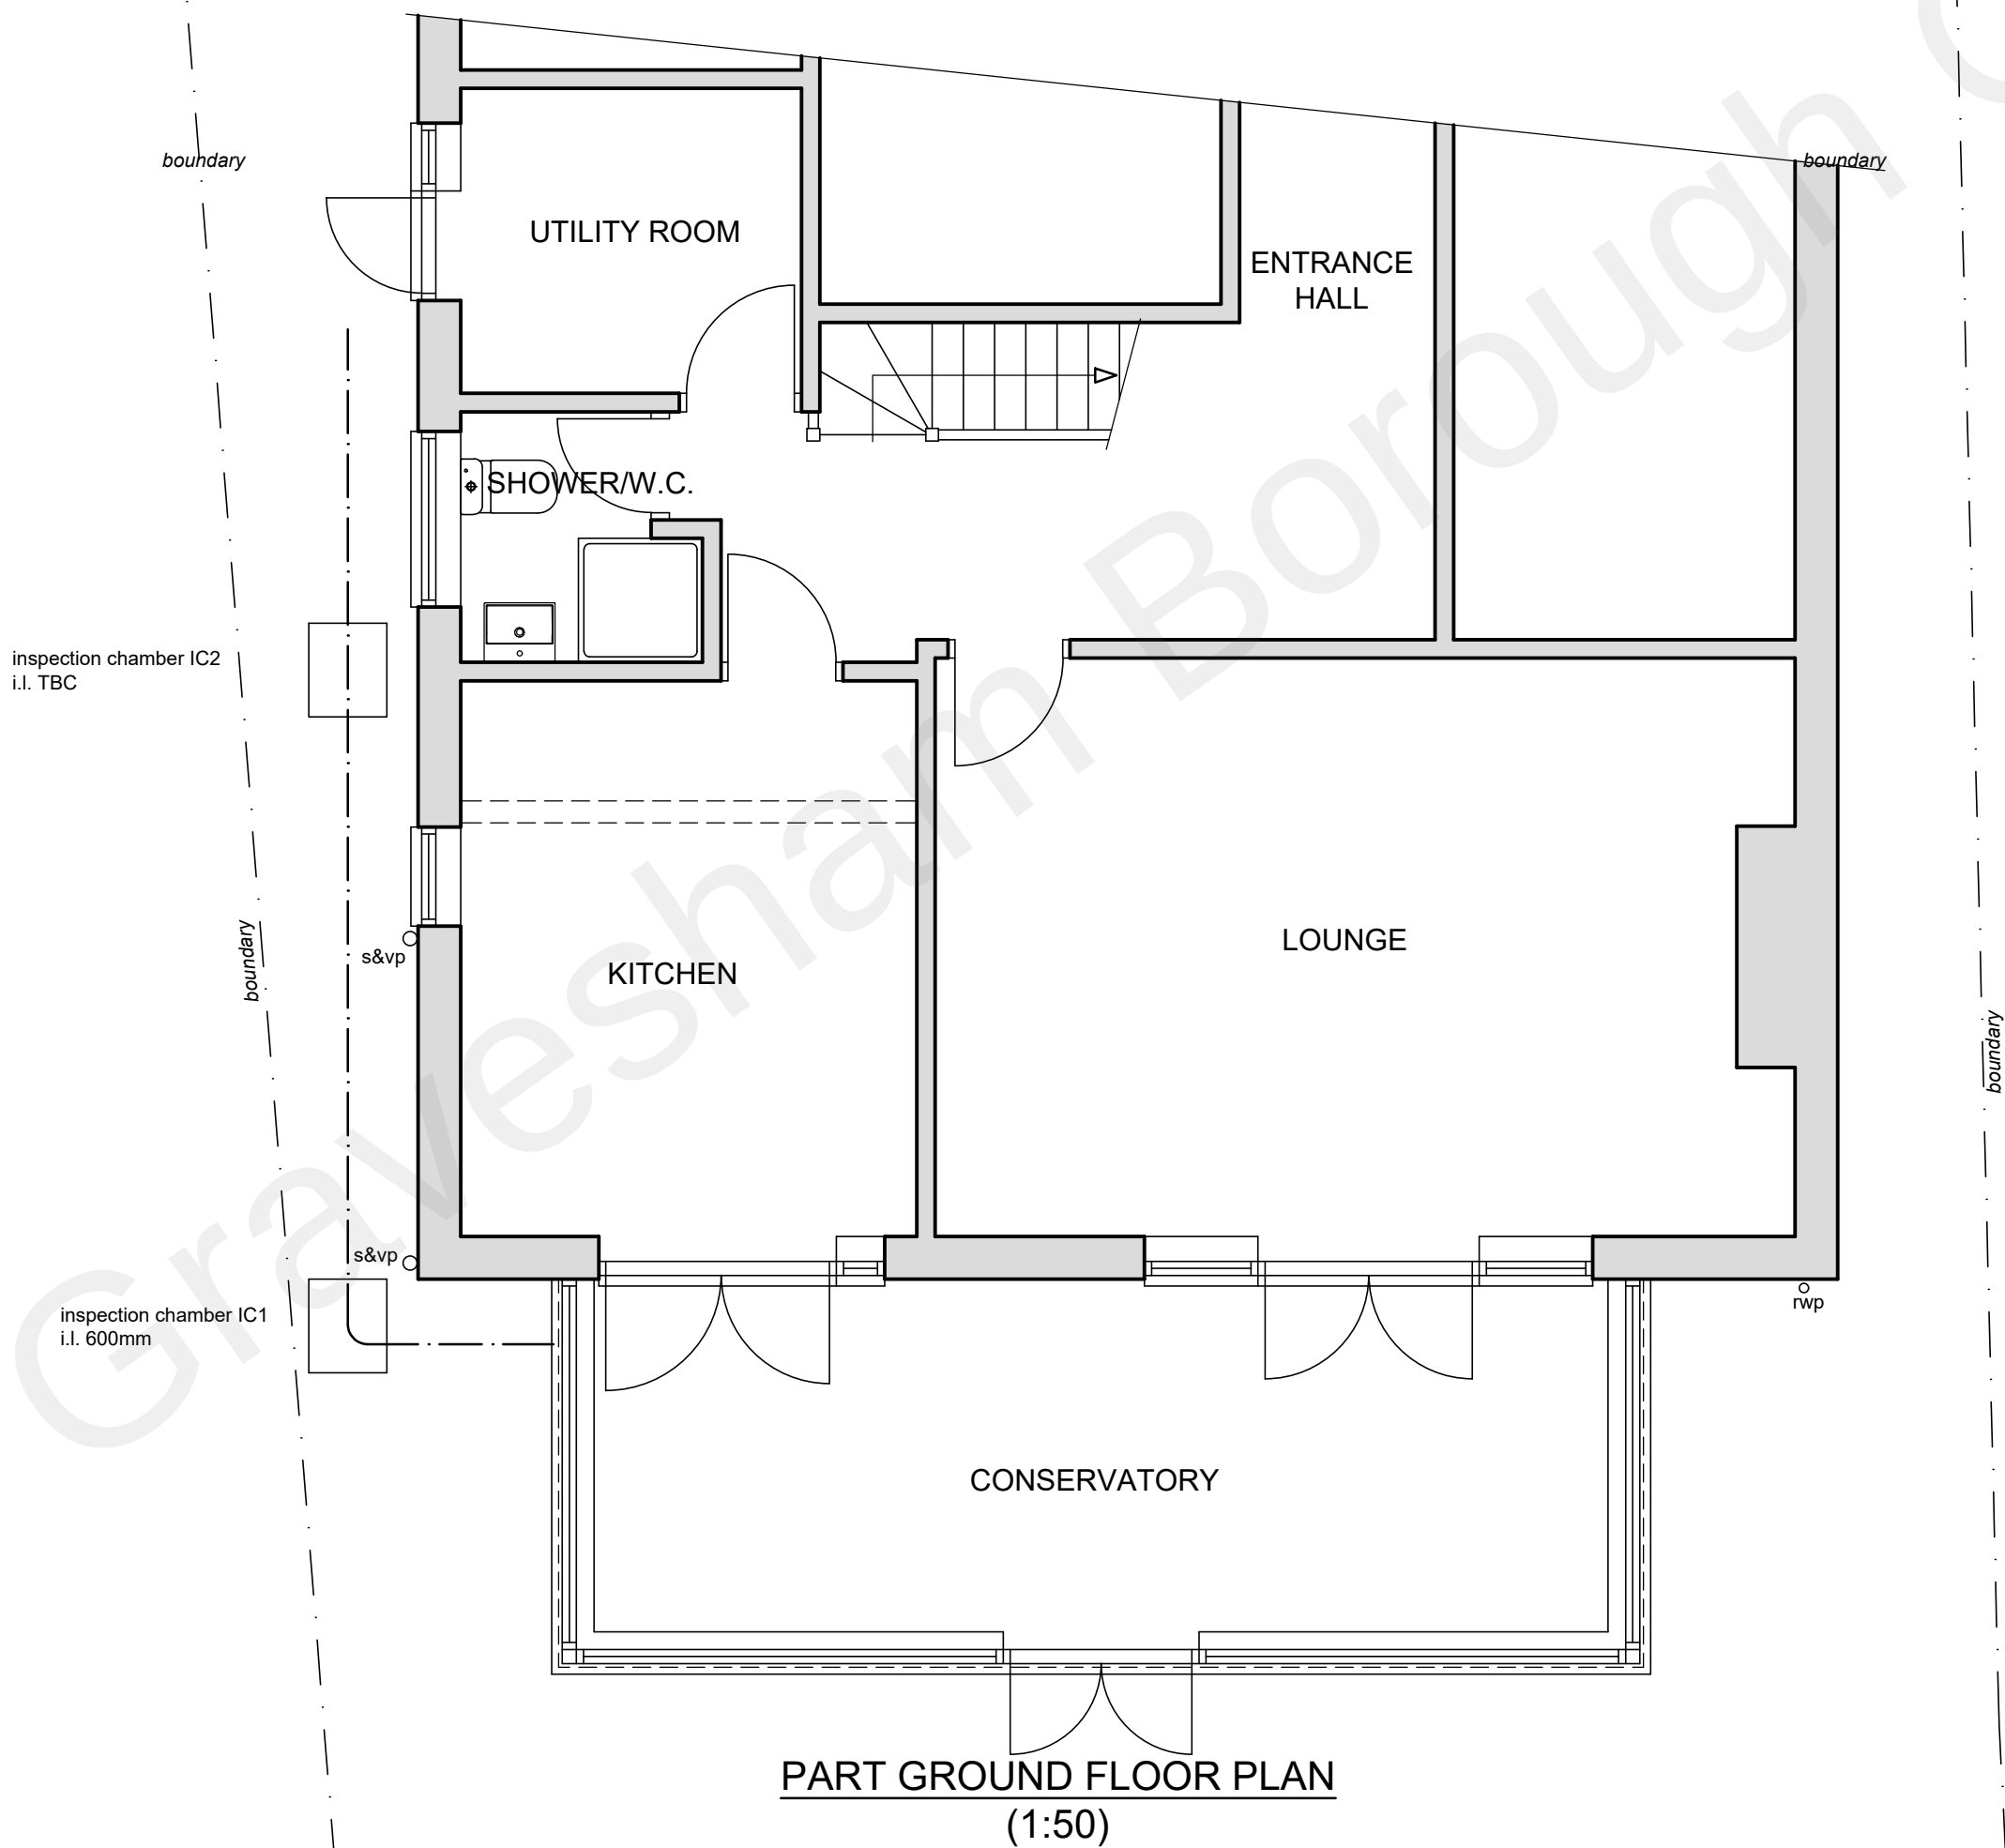


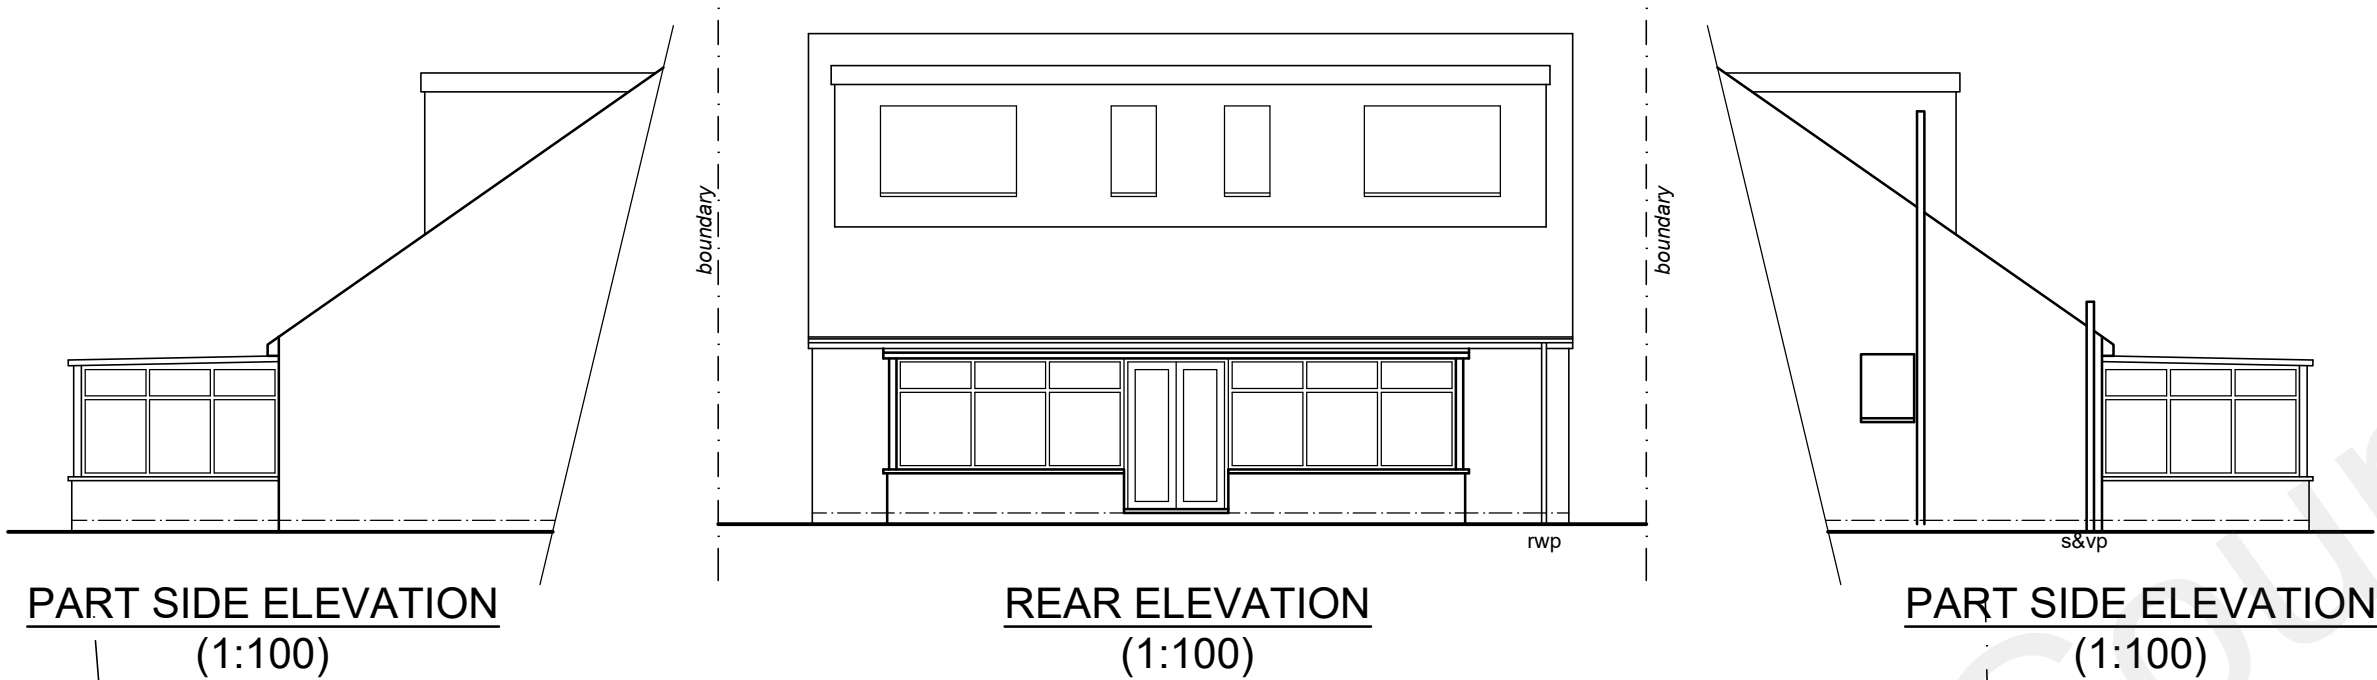

SCALE
SCALE BAR @ 1:100

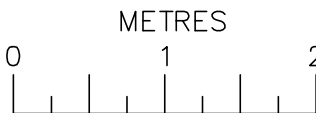

SCALE
SCALE BAR @ 1:50

Penfold Project Services

Epmarket, Wrotham Road, Meopham, Kent, DA13 0JH
Telephone: 01474 816690
e-mail: apenfold448@btinternet.com

Job Title:
TIMBERLEE
WHITE HILL ROAD
MEOPHAM
KENT
DA13 0NT

Dwg Title:
PLANS & ELEVATIONS
AS EXISTING

Scale: 1:50 & 1:100 @ A2

Dwg No.: 01

Date: May 2022