


DO NOT SCALE FROM THIS DRAWING
ALL DIMENSIONS TO BE VERIFIED BY THE CONTRACTOR ON SITE


1:200 5 10 15 20m

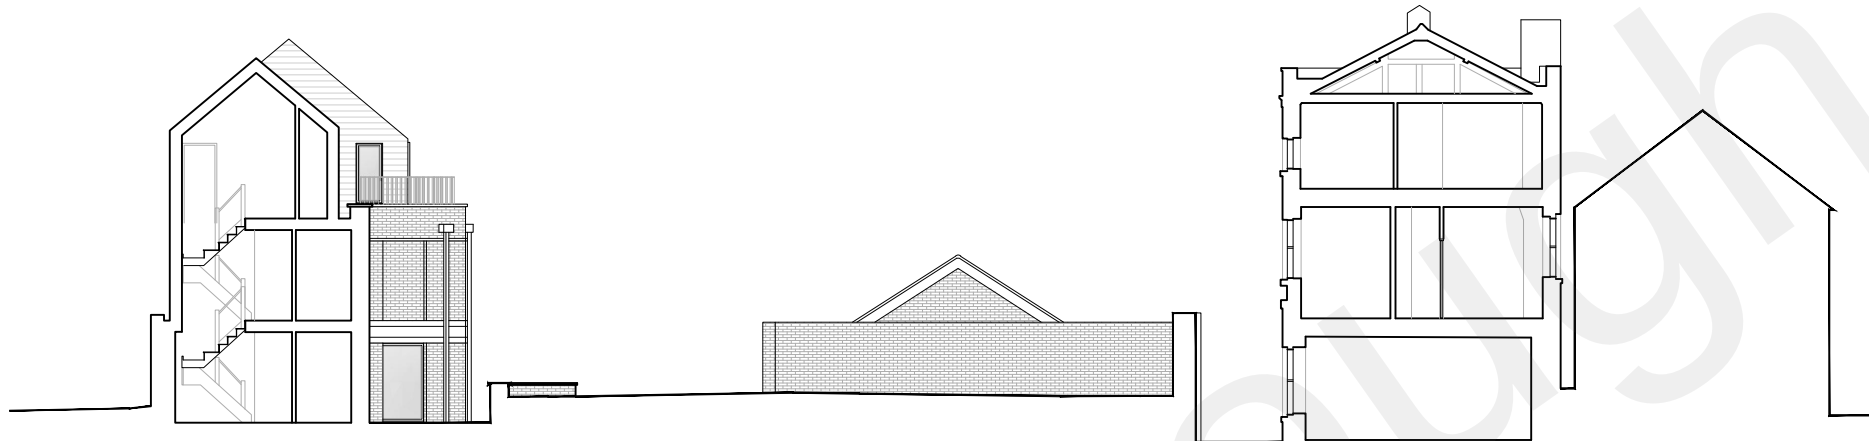


Section A-A




Section B-B

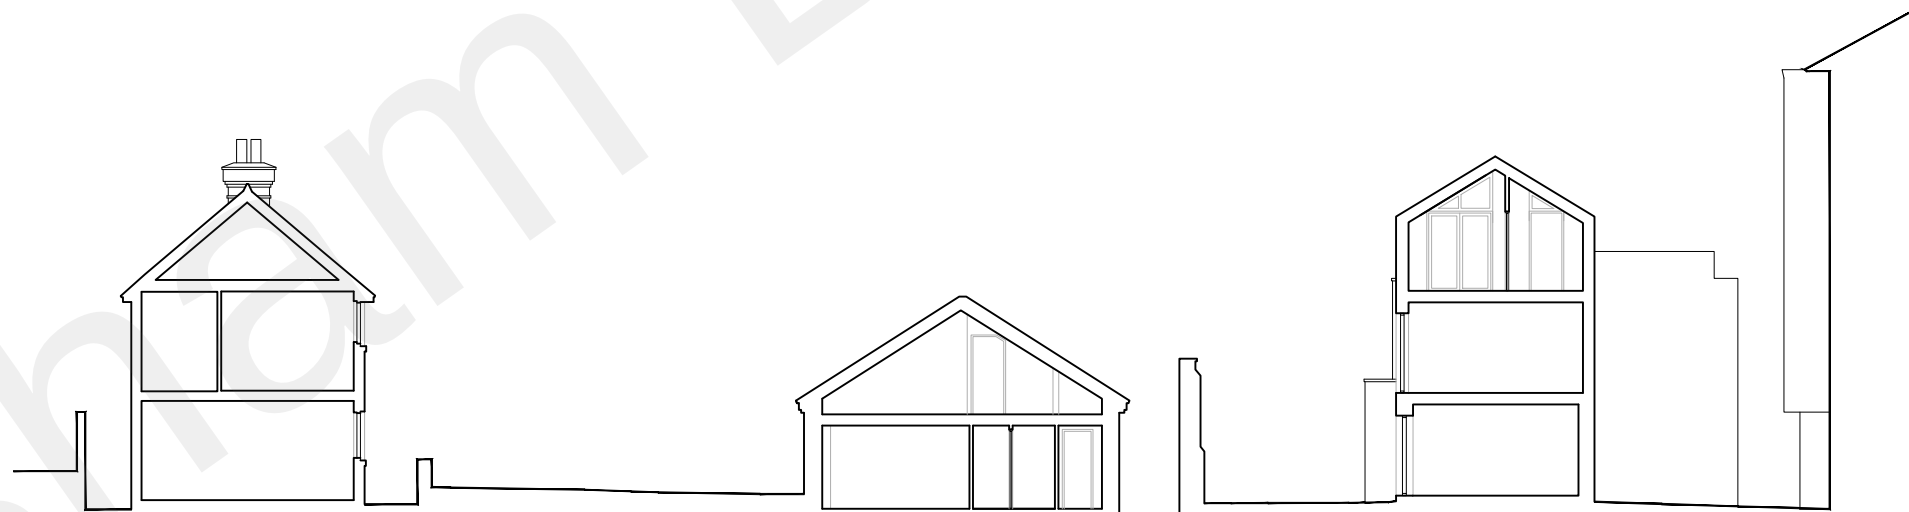

Section C-C

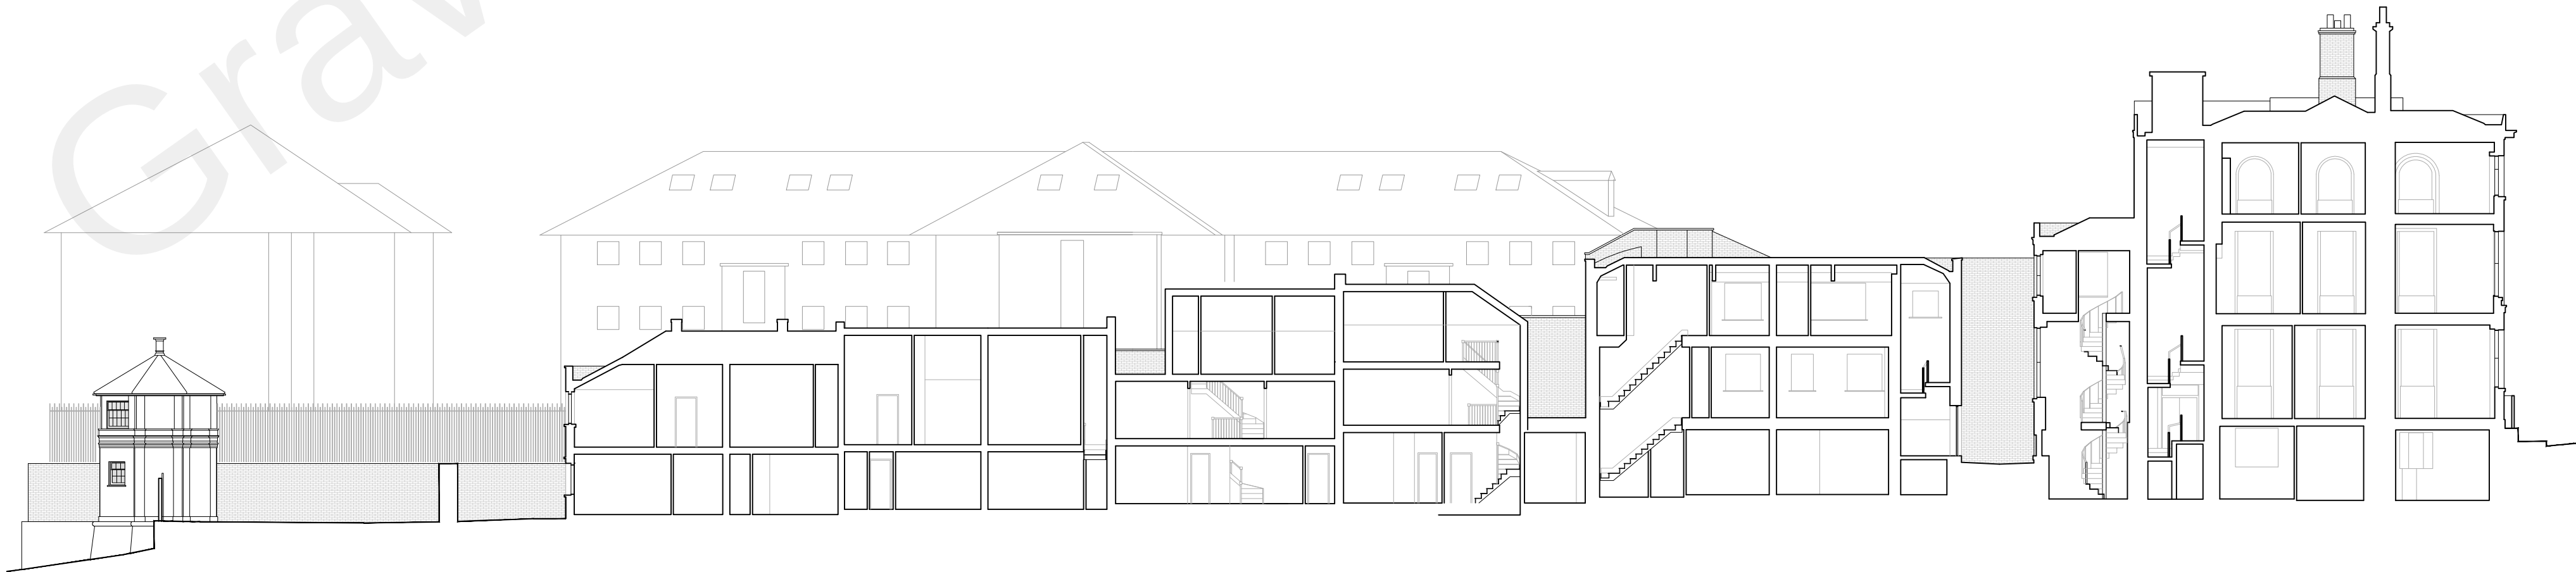

Section D-D

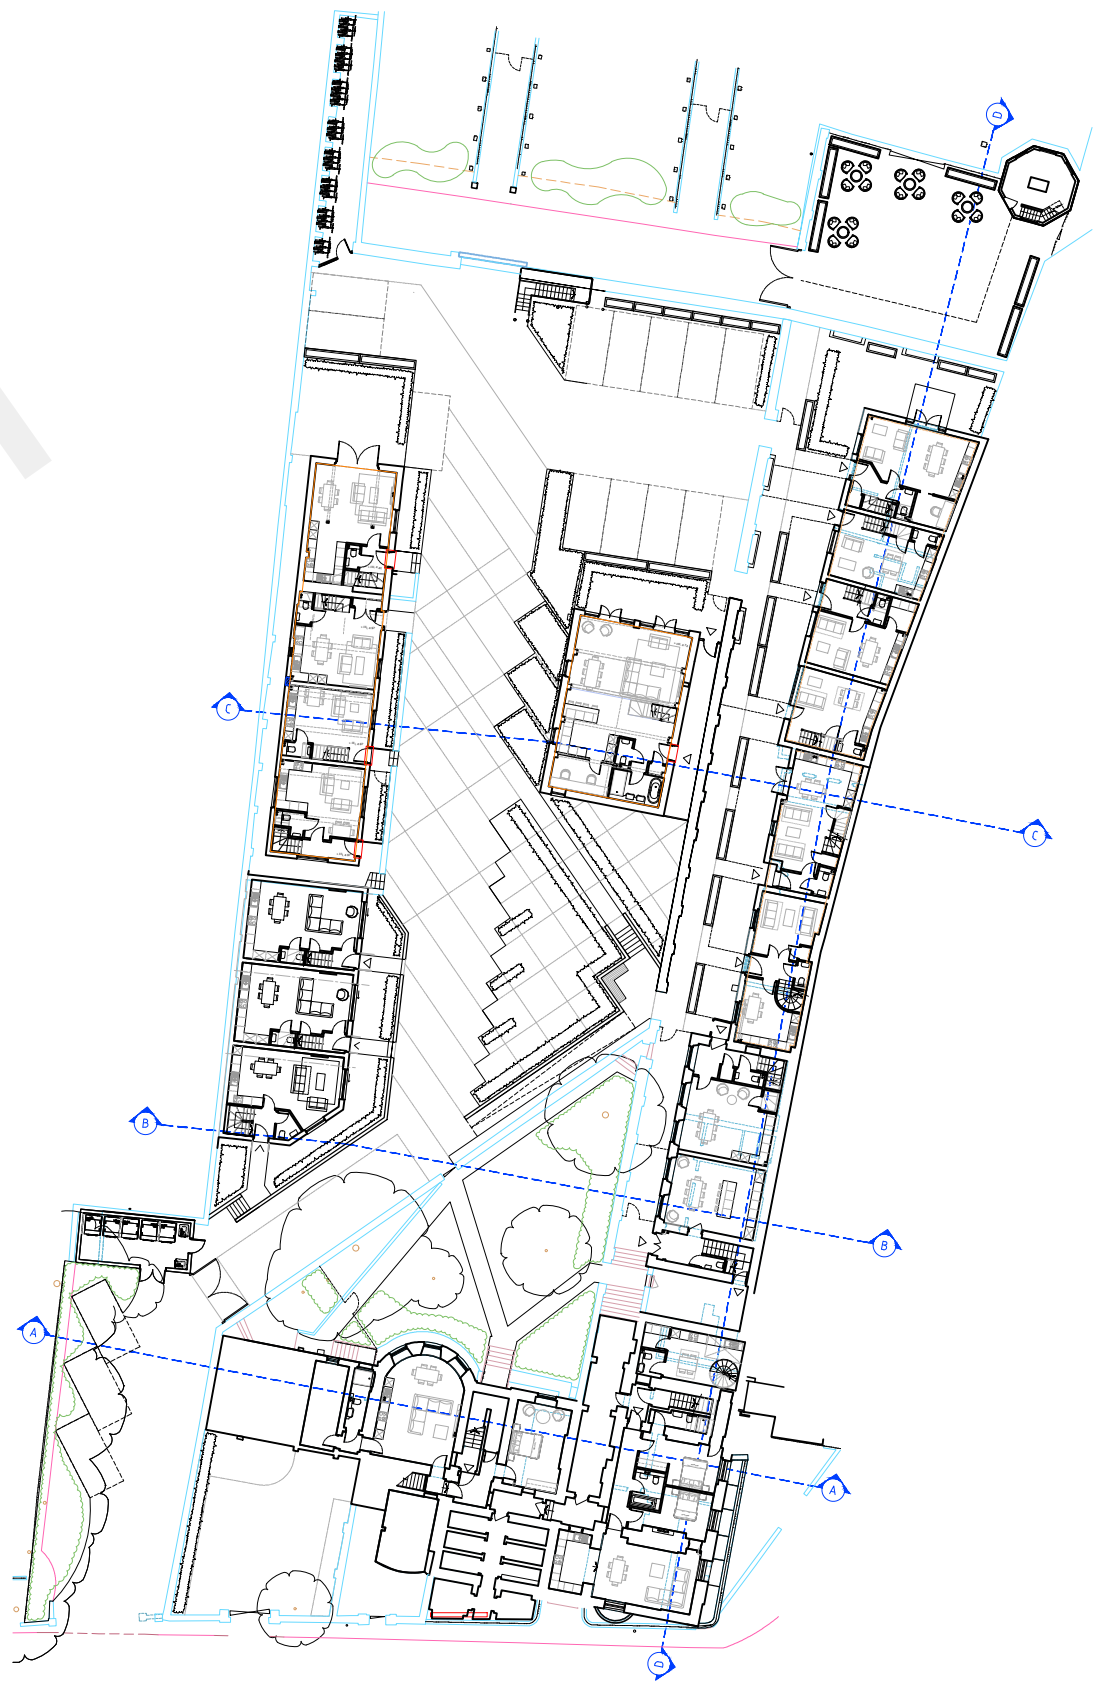

Section Key

A	Section AA- Amended to reflect reduced height of Bathroom Pod internal walls and to incorporate planning officer comments.	May 22	AR	
REV	DESCRIPTION	DATE	BY	CHKD

**TURNER
JACKSON+DAY**
ASSOCIATES

Radio House
Thanet Way, Whitstable
Kent CT5 3QX
t: 01227 261453
e: enquiries@tjda.co.uk
www.turnerjacksonday.co.uk

client details
Mile Property Group Ltd

project details
**Custom House
The Terrace, Gravesend, DA12 2DE**

drawing title
Proposed Site Sections

date scale drawn by checked by
May '21 1:200@A1 RG

project no.	drawing no.	revision
1735	034	A