



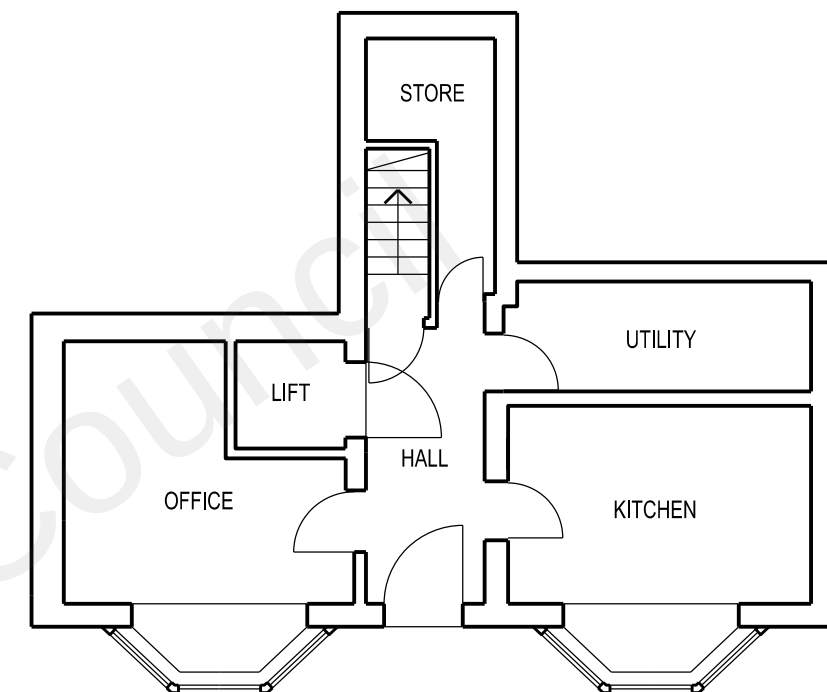

REVISION	DATE
ARCHITECT	
TA ARCHITECTS 11 JOYDENS WOOD ROAD BEXLEY KENT DA5 2HS Tel 07905 130591 ta140256@googlemail.com	
JOB	
PROPOSED REFURBISHMENT AT COPPERFIELDS 42 VILLA ROAD, HIGHAM KENT ME3 7BX	
DRAWING	
EXISTING GROUND FLOOR AND BASEMENT PLANS	
SCALE	DATE
1:100 AT A3	NOV 2021
DRAWING NO.	
VR/02	

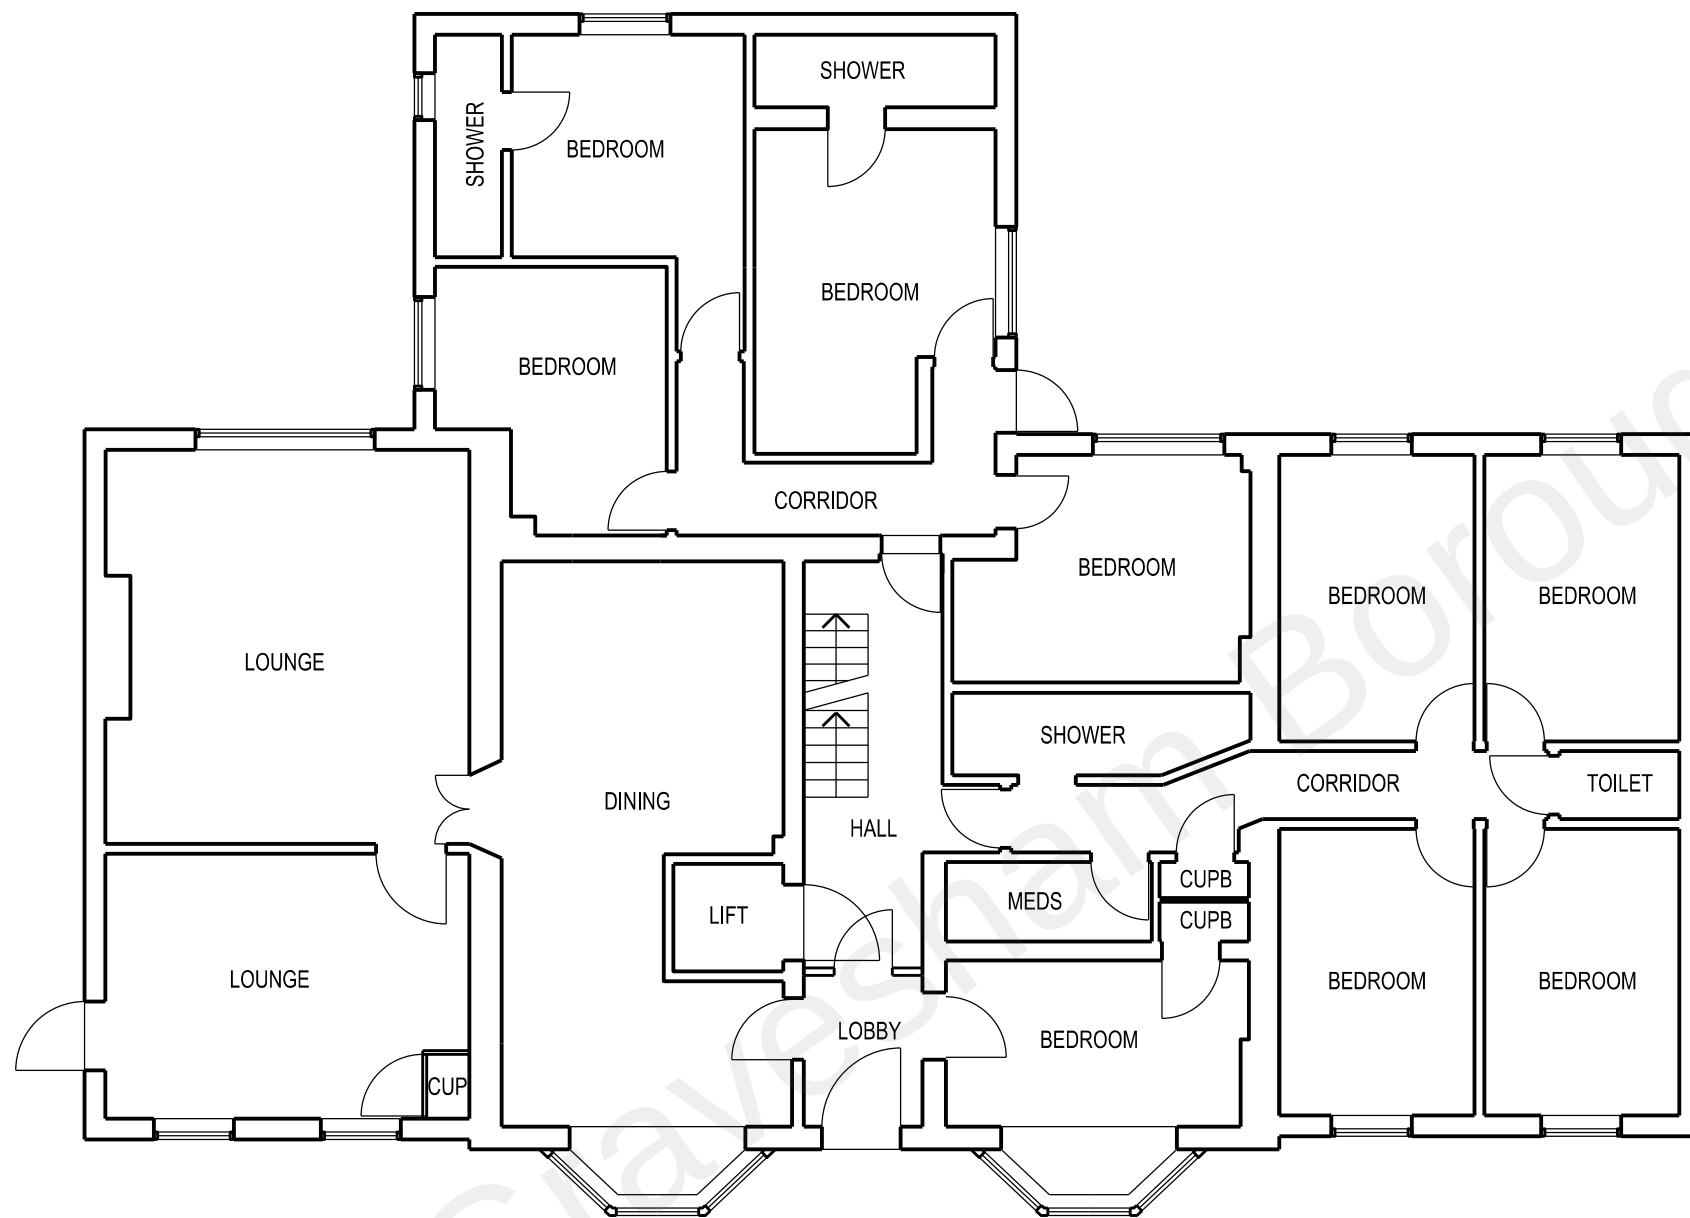