





Proposed Front Elevation - 1:50 EAST

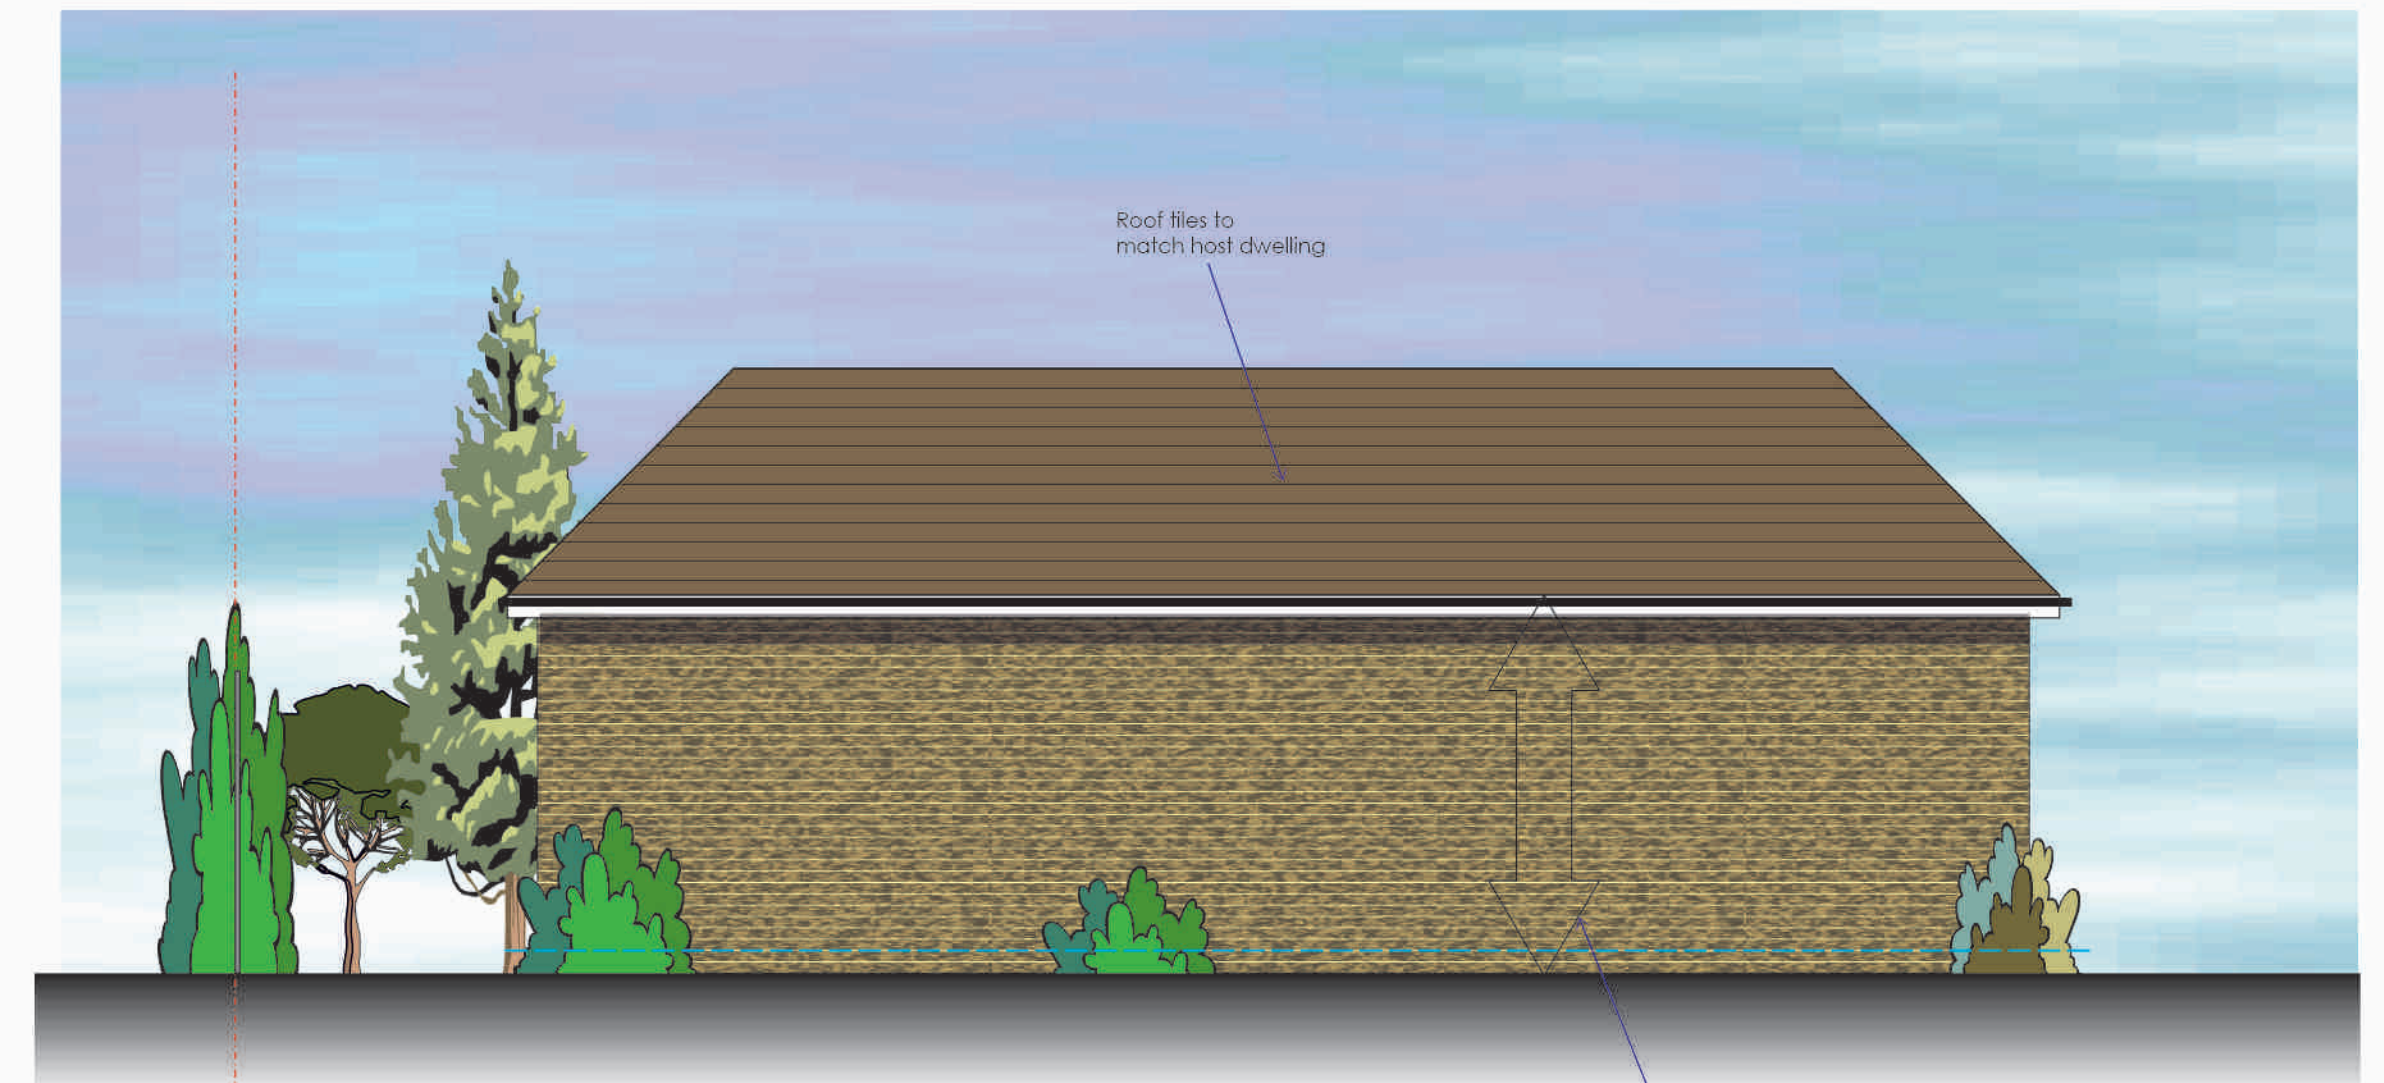

Proposed Side Elevation - 1:50 SOUTH

Max height top of eaves to ground 2500mm

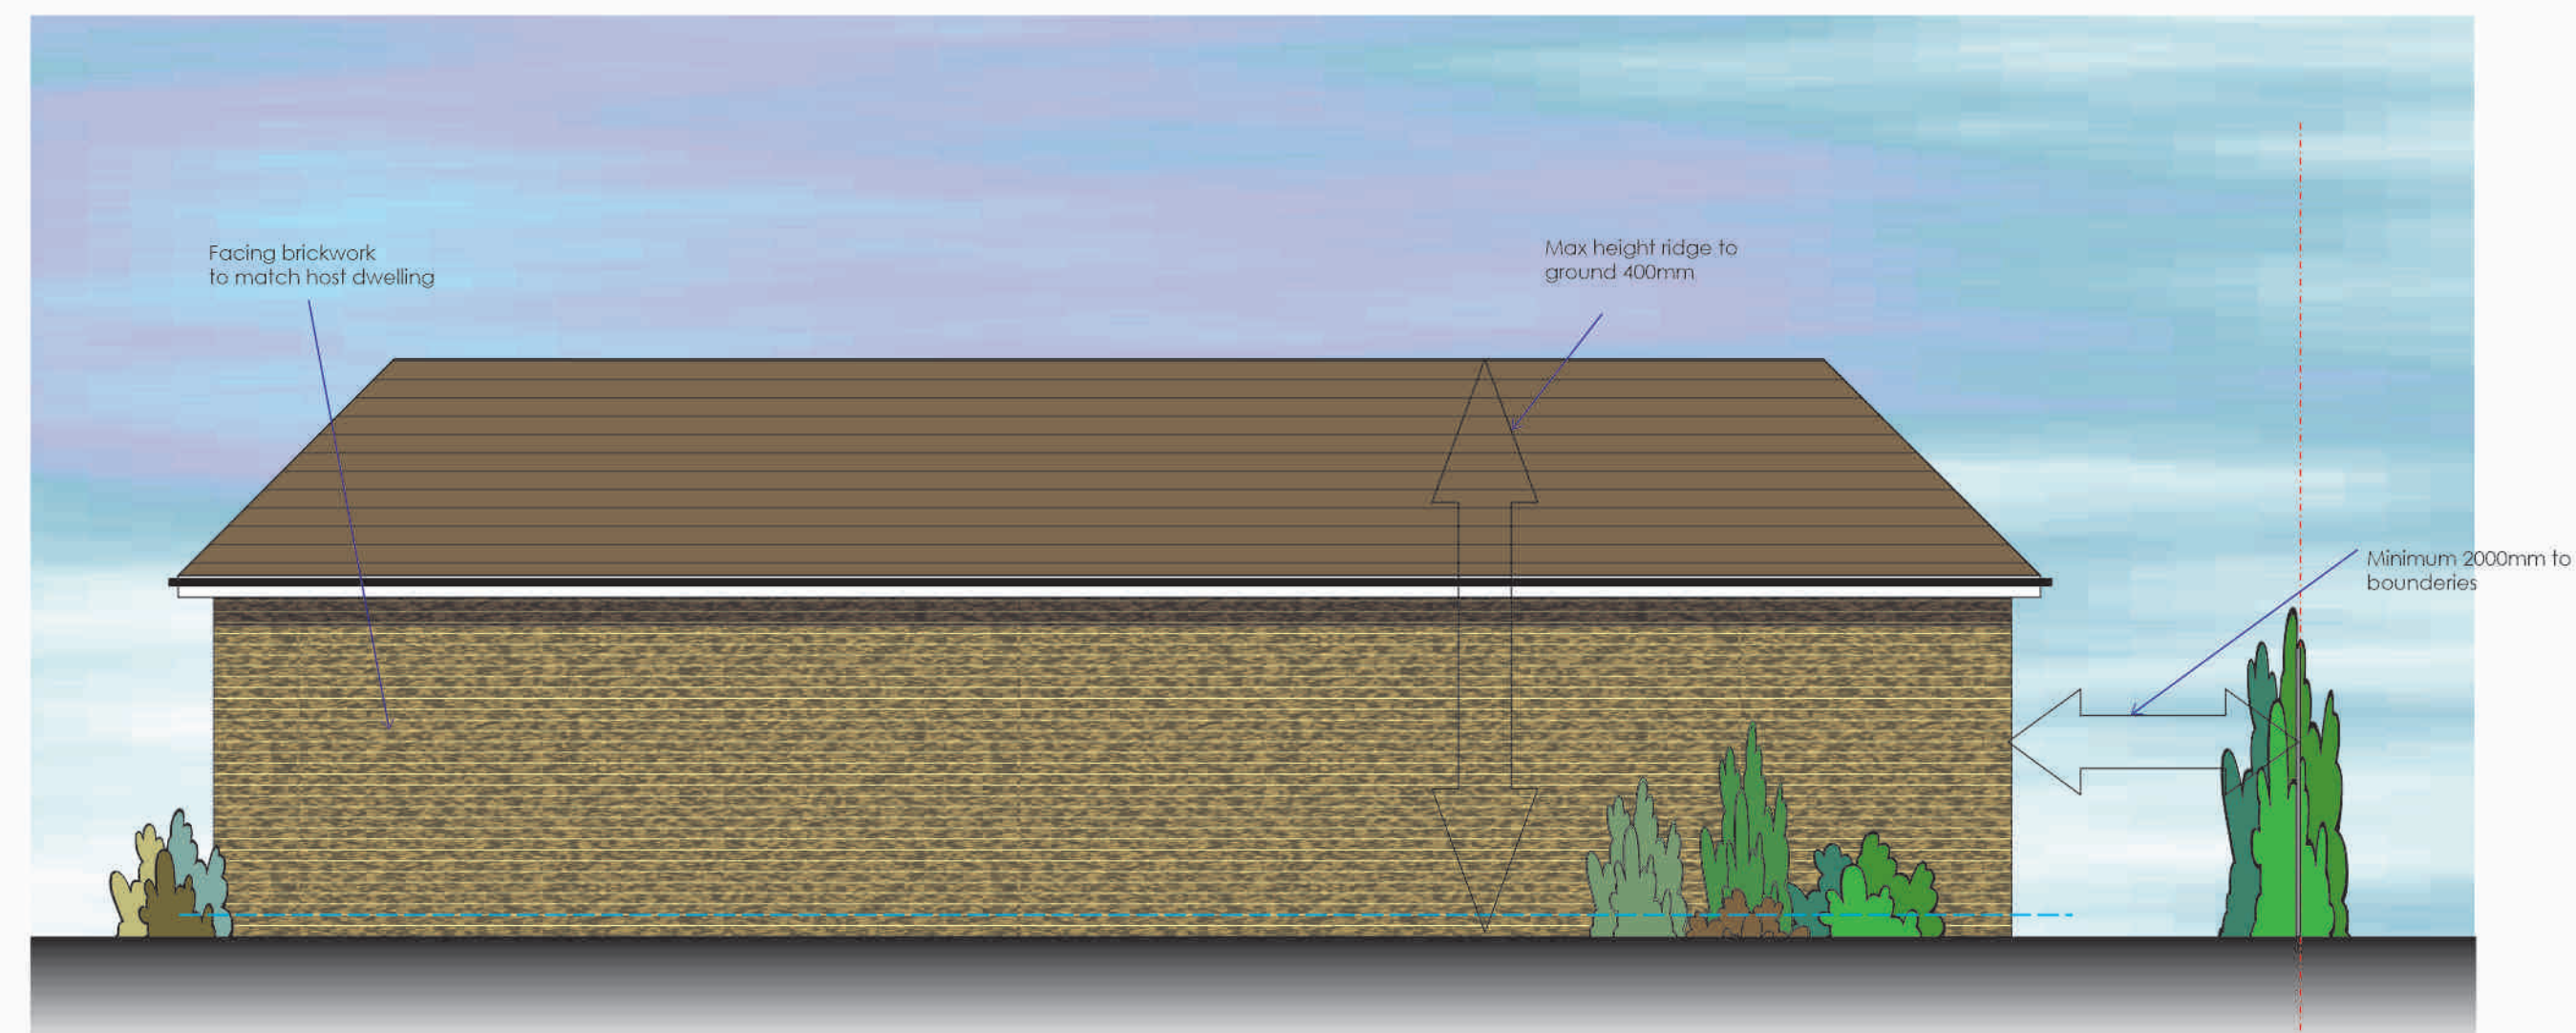

Proposed Rear Elevation - 1:50 WEST



Proposed Side Elevation - 1:50 NORTH



REVISIONS	SCALE	DATE
	1:50	September 2023
DESIGN	RFW	
TITLE	Proposed Elevations- Ancillary Building	
PROJECT	Proposed Ancillary Building Little Westwood Thong Lane Gravesend Kent DA12 4AD for: Mr M and Mrs A Cason	
WARD + ASSOCIATES THE HOO WROTHAM ROAD MEOPHAM GRAVESEND KENT DA13 0HP T: 01474 814196 M: 07771 843940 E: admin@wardassociates.co.uk W: www.wardassociates.co.uk Skype User Name: ragenwardassociates		
1222.WD.10		