



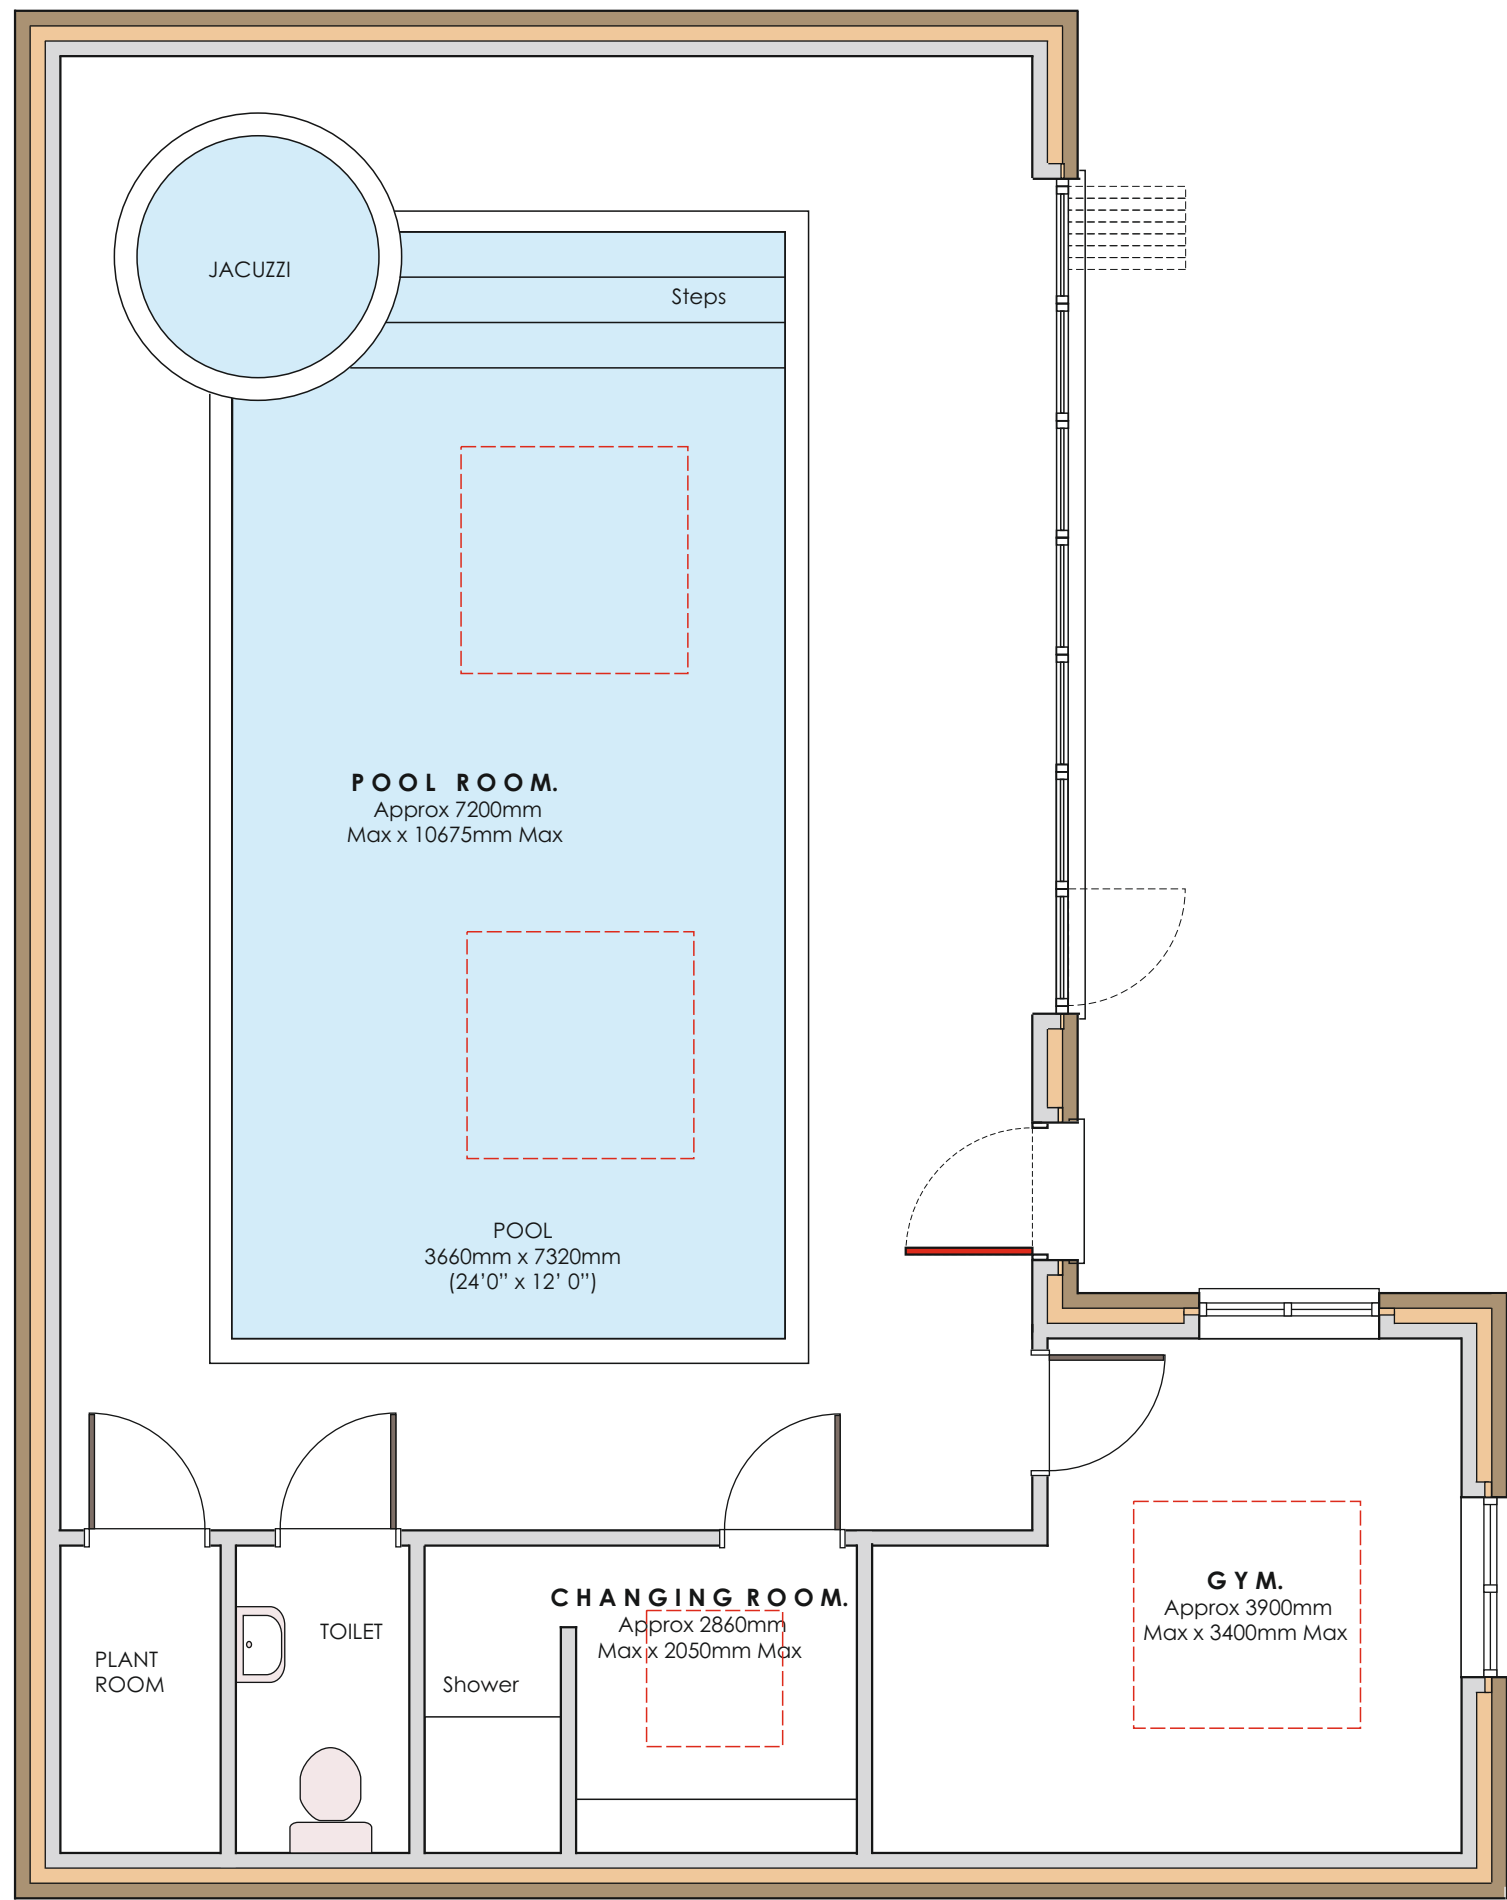

Proposed Ground Floor Plan-1:50
Gross internal floor area 85.99 sqm

LEGEND

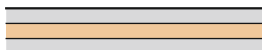

300mm exterior thick cavity wall with full width insulation inner block skin and outer skins min U value 0.28 W/sqmK


100mm block partition



100mm timberstud internal partition
with 38db sound reduction

Waste pipe positions

Approx location of kitchen
worktops

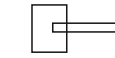

Approx position of gas fired
balanced flue boiler

Mechanical vent duct position
(from cooker hood in kitchens)

New beams with pad stones to match engineers' requirements and clad to afford 30mins fire resistance

Existing walls removed

Wired smoke alarm to BS 5839-6:2019



M

REVISIONS	
SCALES @A1 1:50	DRAWN RFW
DATE September 2023	

Proposed Floor Plans - Ancillary Building

PROJECT
Proposed Ancillary Building
Little Westwood Thong La
Gravesend Kent DA12 4A
for: **Mr M and Mrs A Caso**

WARD + ASSOCIATES

THE HOO WROTHAM ROAD
MEOPHAM GRAVESEND KENT DA13 0HP

T: 01474 814196 M: 07771 863940
E: admin@wardassociates.co.uk W: www.wardassociates.co.uk
Skype User Name: [rogerwardassociates](#)

1222.WD.08A