


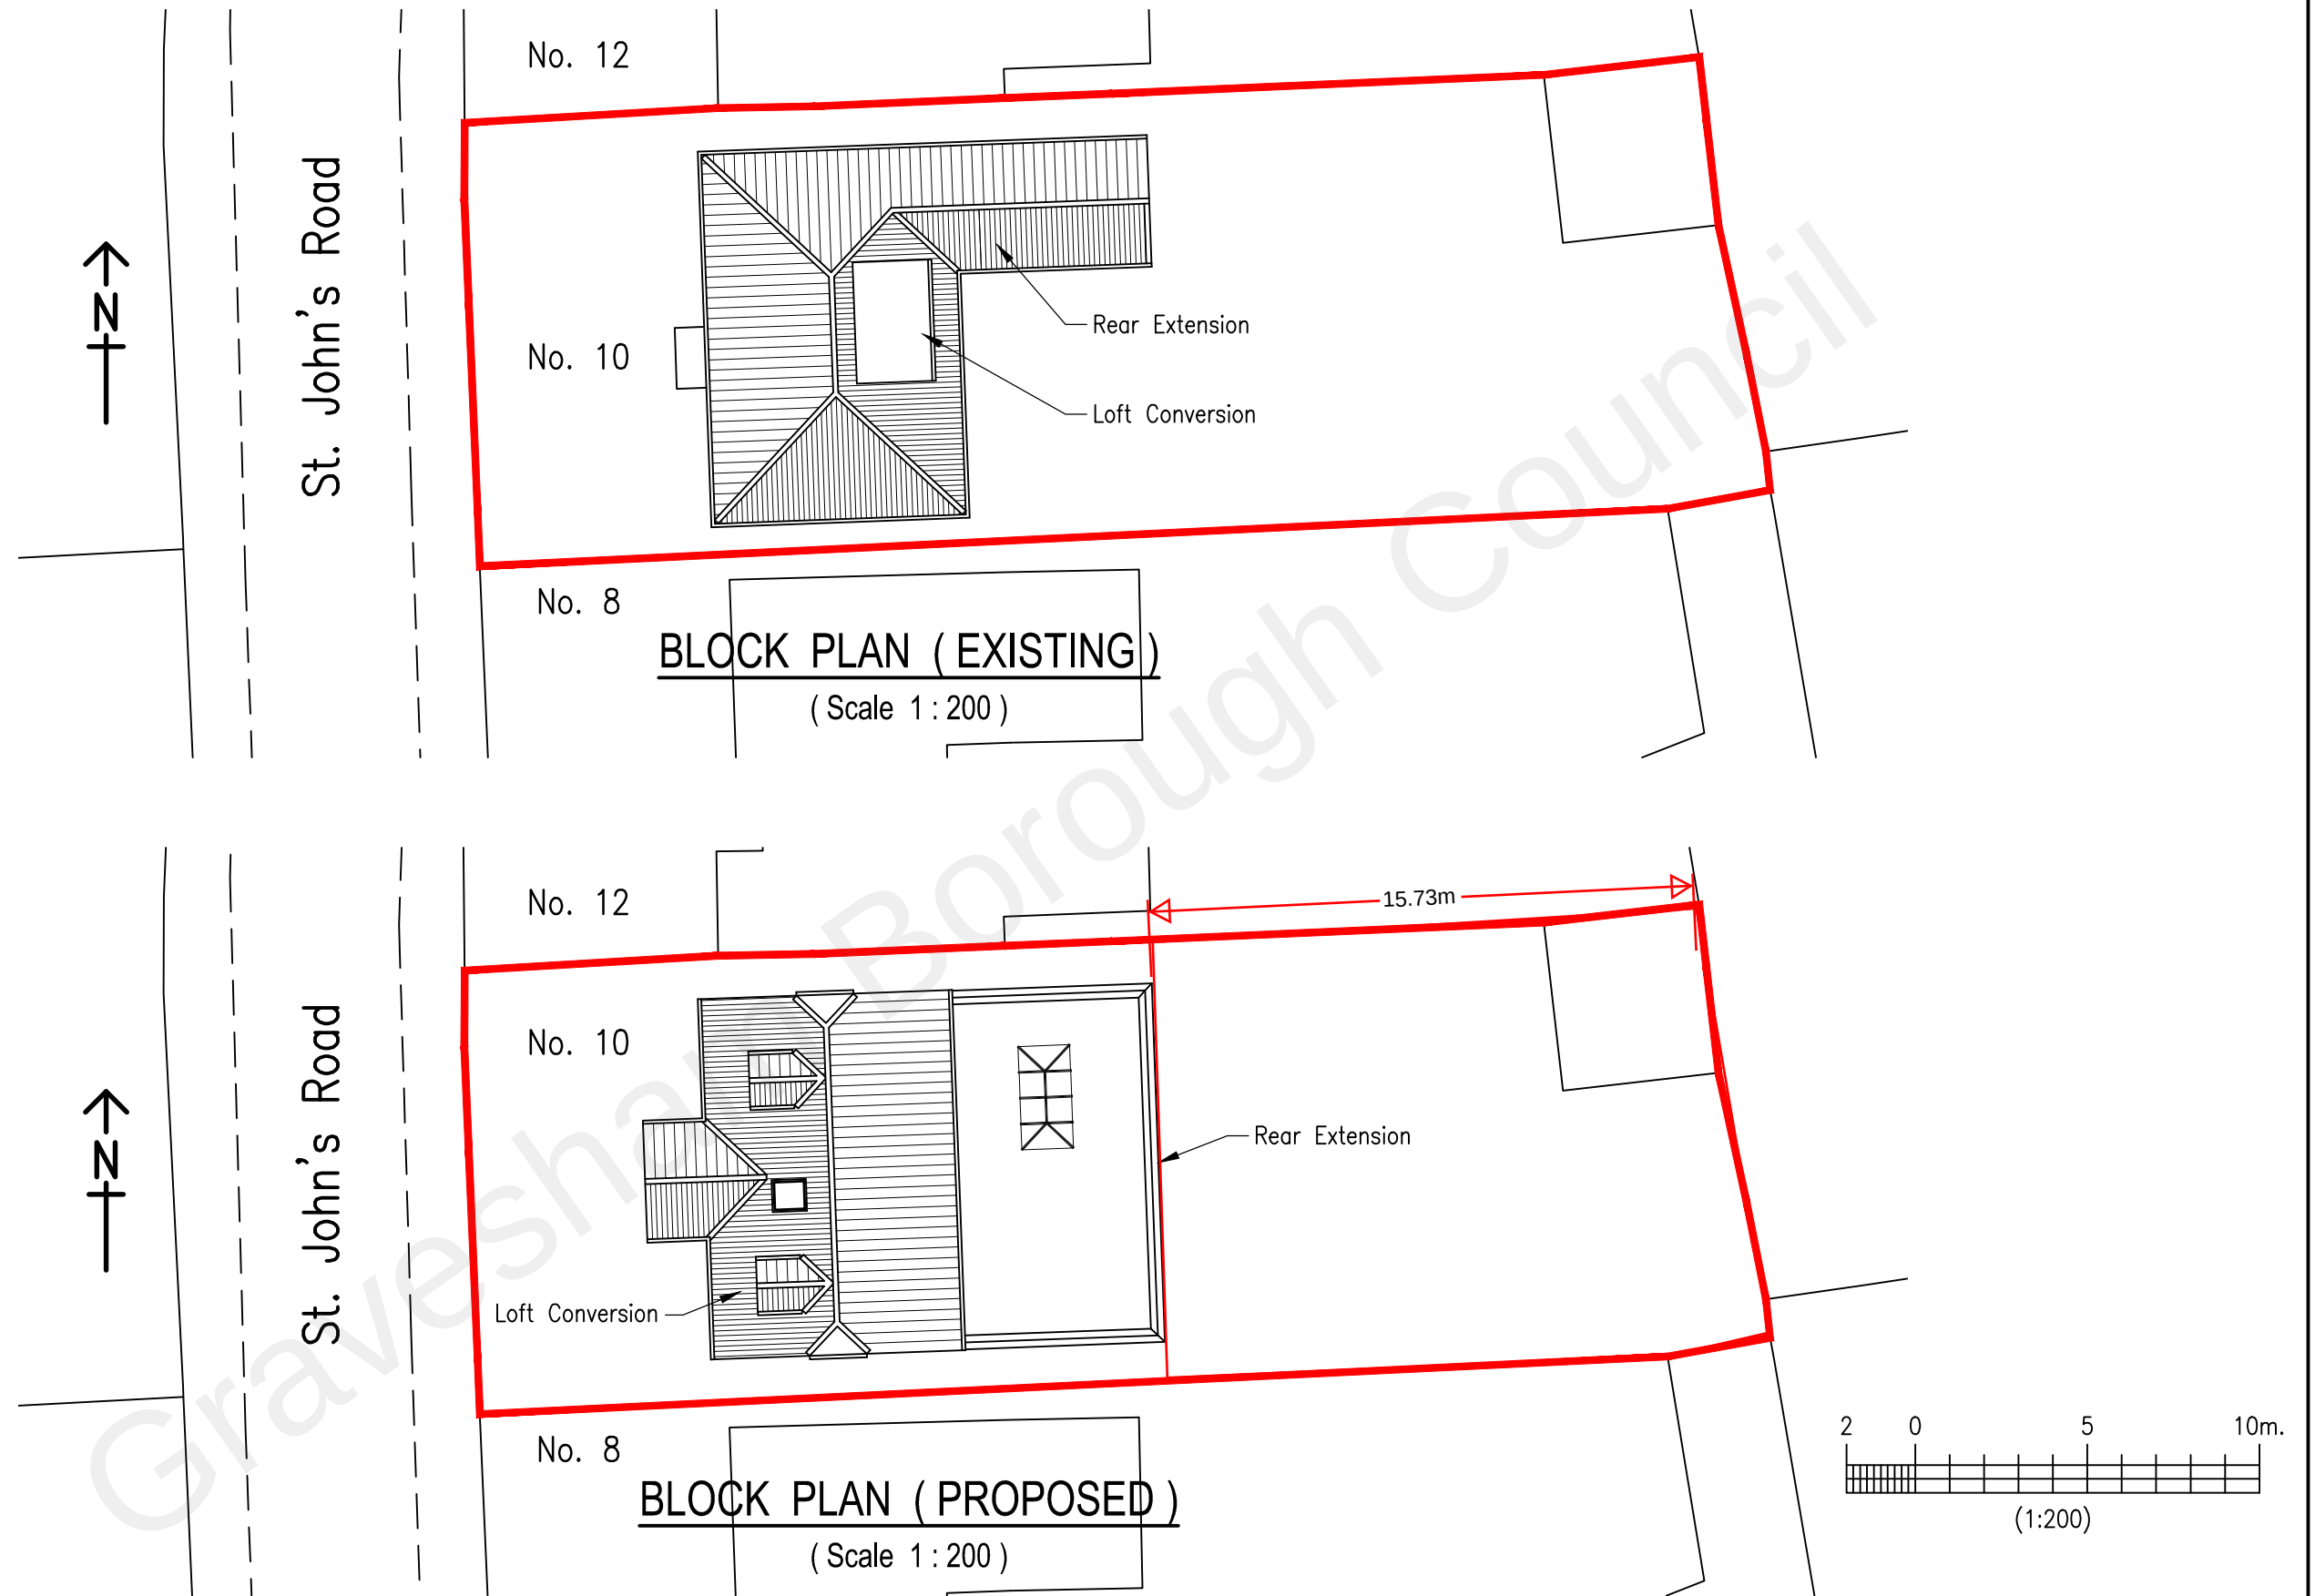

|           |   |                                                                                               |                                                                         |                                                                                   |                      |                       |
|-----------|---|-----------------------------------------------------------------------------------------------|-------------------------------------------------------------------------|-----------------------------------------------------------------------------------|----------------------|-----------------------|
| Revisions | Notes   | Client: Mr. & Mrs. D. Perkins,<br>10, St. John's Road,<br>Hiham, Rochester,<br>Kent, ME3 7BY. | Project: Single Storey Rear Extension &<br>Loft Conversion with Dormers | HEMHURST TECHNICAL SERVICES LIMITED                                               |                      |                       |
|           |   |                                                                                               |                                                                         | 22, Nursery Avenue, Bexleyheath, Kent, DA7 4JZ.<br>e-mail: mail@hemhurst-ts.co.uk |                      |                       |
|           | 1. This drawing is copyright and should not be reproduced without written permission.<br>2. This drawing is issued by 'Hemhurst Technical Services Ltd.' subject to the condition that it is not copied, reproduced or distributed either in whole, or in part, or used in anyway detrimental to 'Hemhurst Technical Services Ltds' interests.<br>3. This drawing is to be read in conjunction with Drg. Nos. HHL/664-1 to HHL/664-4. |                                                                                               | Drawing: Existing/Proposed Block Plans                                  | Drawn: S. Quigley A.C.I.O.B.                                                      | Date: September 2021 | Drawing No. HHL/664-5 |
|           |   |                                                                                               |                                                                         | Scale: 1:200                                                                      |                      | Rev.                  |