

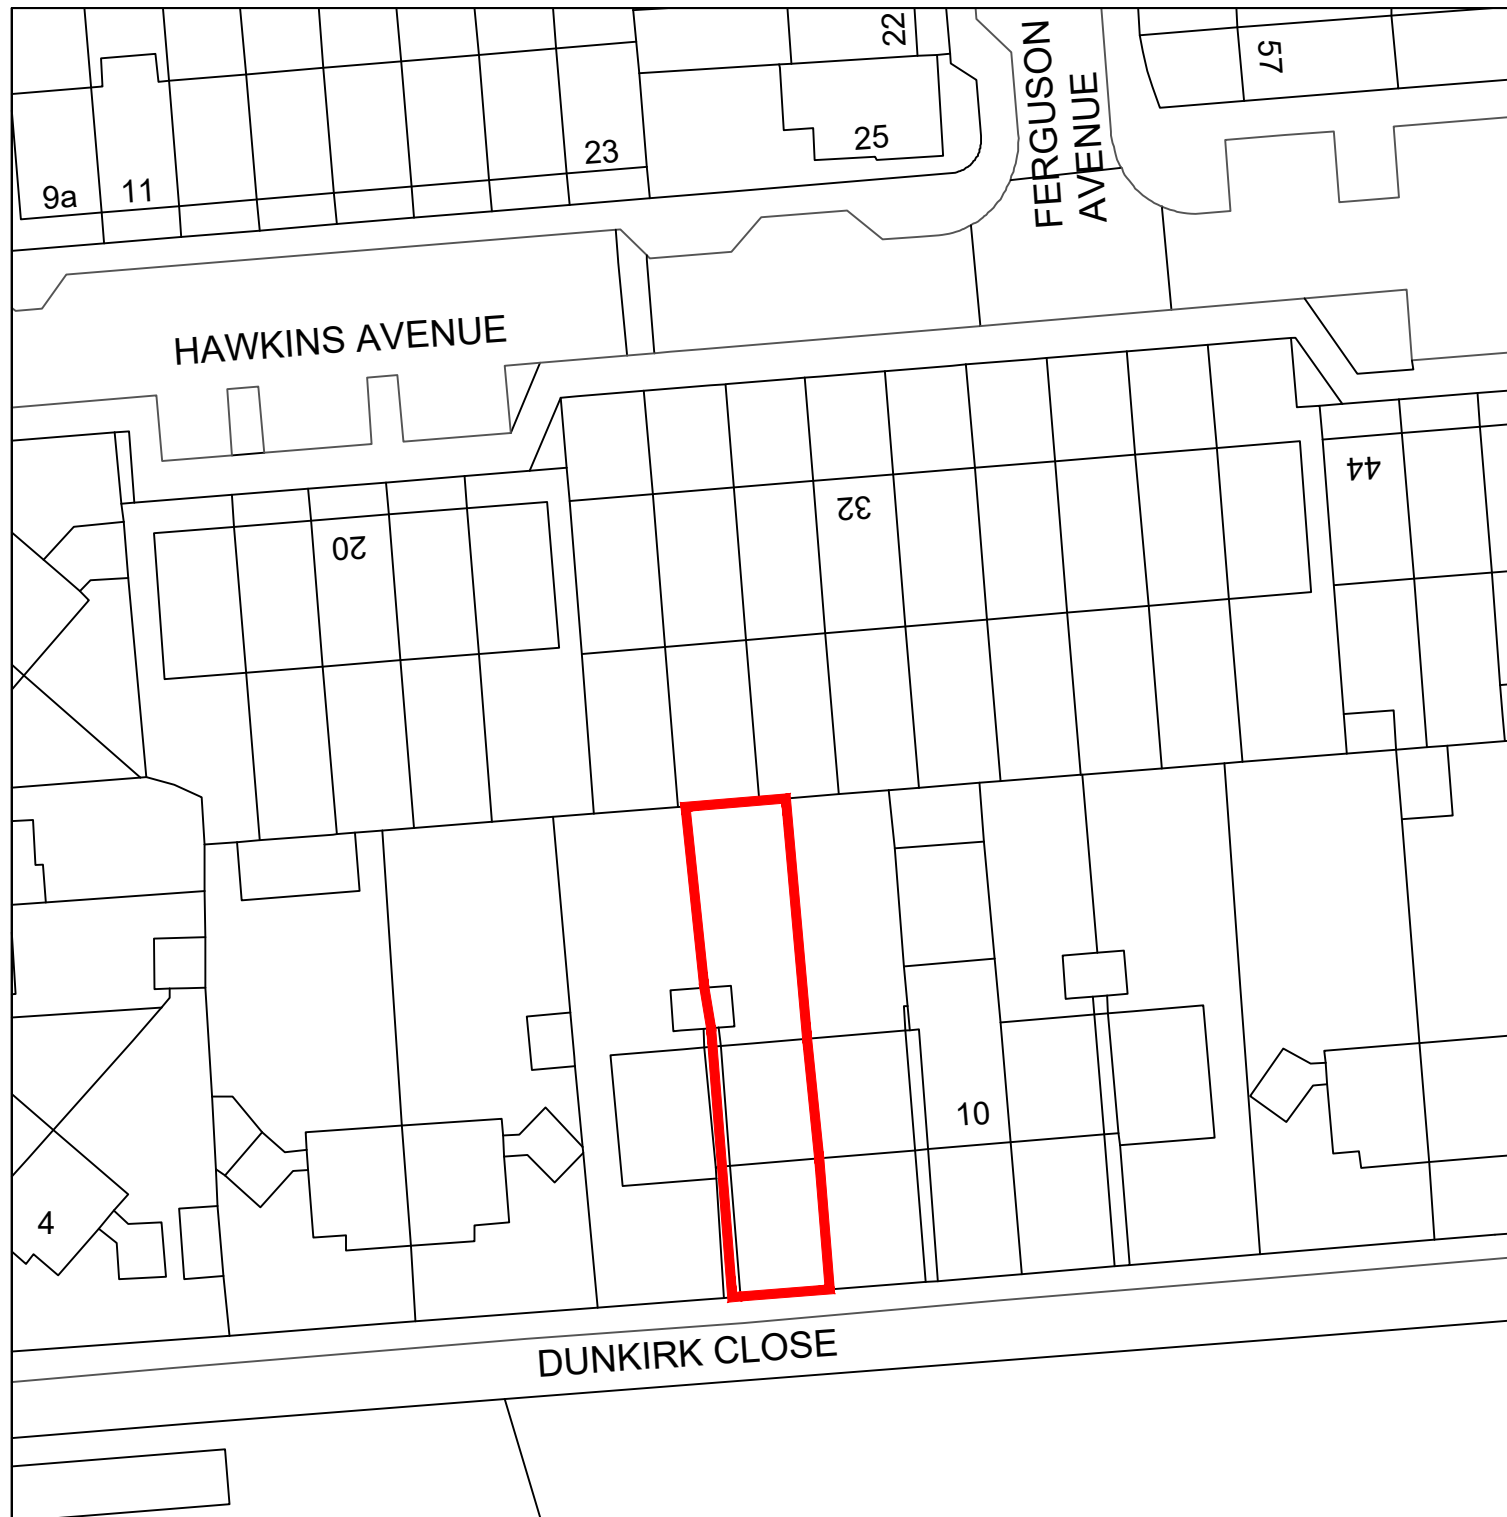
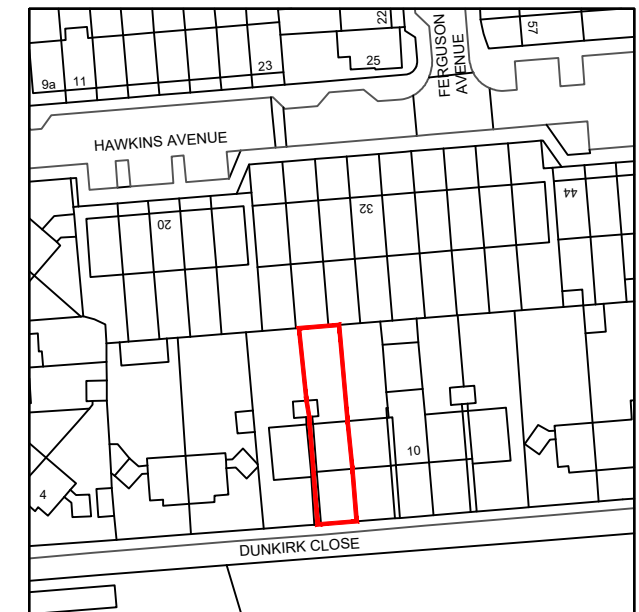


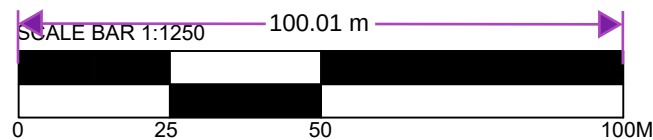

BLOCK PLAN
SCALE 1:500

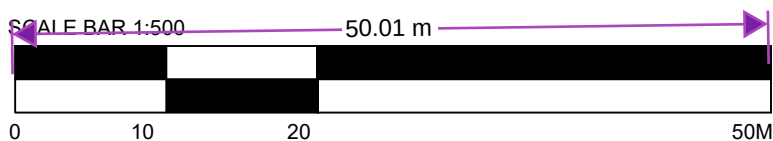

SITE LOCATION PLAN
SCALE 1:1250

P1	30/05/24	AR	-	FIRST ISSUE
Rev	Date	Drawn	Chkd	Description Of Change

- Notes:
- Do not scale from this drawing
 - Any discrepancies are to be brought to the attention of JAGMA Property Services immediately
 - All dimensions are to be checked on site prior to work commencing
 - This drawings is to be read in conjunction with all relevant specifications
 - This drawing is the copyright of JAGMA Property Services and should not be reproduced without prior written approval



2 Newman Road
Bromley
Kent
BR1 1RJ

Tel: 0208 051 0789
Email: info@jagma.co.uk
Web: www.jagma.co.uk

Client:

MS C WELLINGTON

Project Title:

8 DUNKIRK CLOSE
GRAVESEND
DA12 5ND

Drawing Title:

SITE LOCATION AND
BLOCK PLAN

Scale: 1:500/1:250	Sheet Size: A3	Date: 30/05/24
-----------------------	-------------------	-------------------

Drawn By: AR	Checked By: -
-----------------	------------------

Drawing Number: 24 - 008 - 02	Revision: P1
----------------------------------	-----------------