

ALL WINDOWS AS VIEWED
FROM OUTSIDE!!!

Spacer between timber moulding will be included


Glass colour to match existing
All Glazing to be patterned to match existing

Glazing Type: Obscure Glazing

Glass colour will be painted outside and inside

V Moulding View Outside Ovulo Moulding View Inside


SIDE SECTION
SCALE 5:1

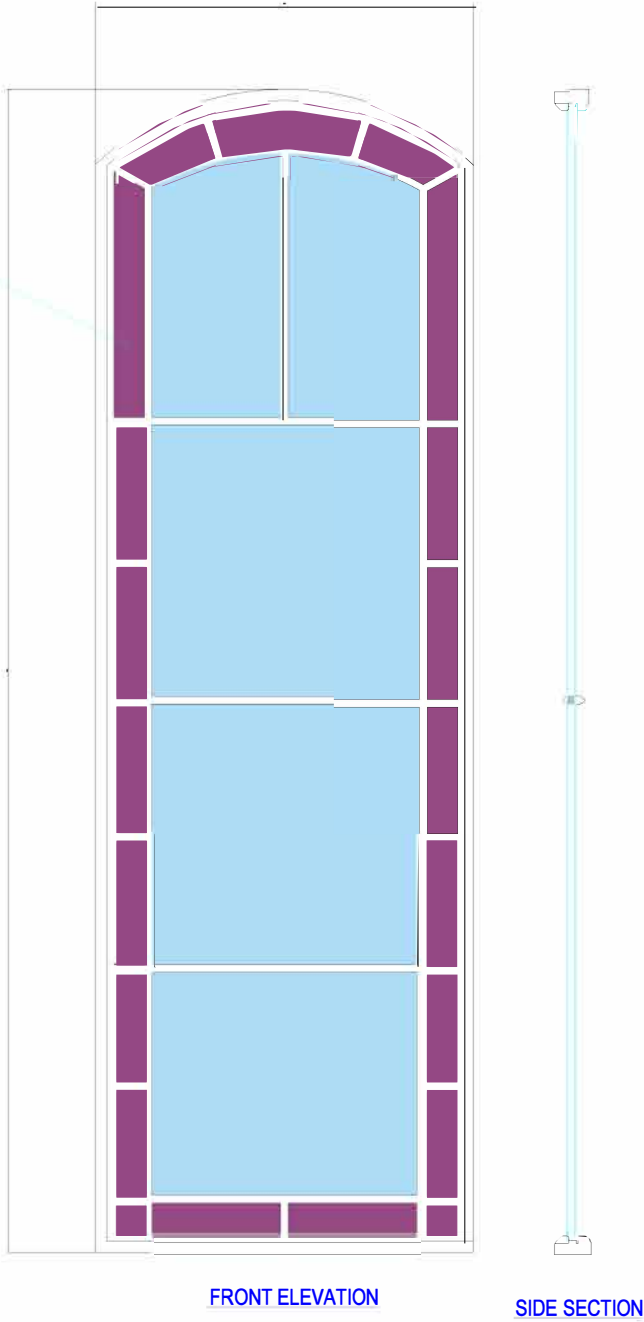

PLAN SECTION

Scale 1:20

- Glazing silicone
- Schlegel weatherseals
Aquamac 48 White
- Rubber gasket
- Double glazed unit - 4-6-4 warm 6mm spacer
PN-EN1279 p.24FL 4/16THERMO9016 /4 U=1.1 EN673 Ar
- Softwood - 1st class pine
- Hardwood - 1st class meranti

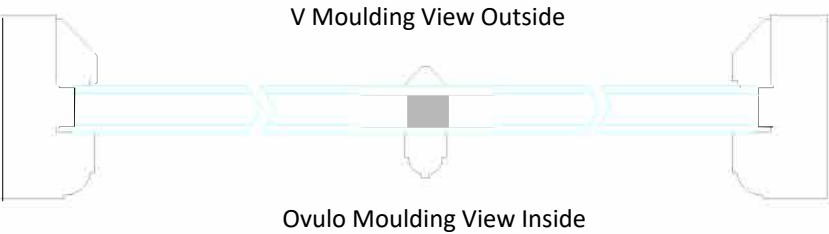

SIDE SECTION
SCALE 5:1

Project	41 Dover Rd, Northfleet, Gravesend DA11 9QG	Drawn by JCENG	Scale 1:20 A3
Title	Replacement of Timber Windows with Softwood, Double Glazed casement frame	Checked by T.B.A.	Sheet 1-1
Drawing No.	TTWAD-2023-001	Date 14/005/23	Issue A