


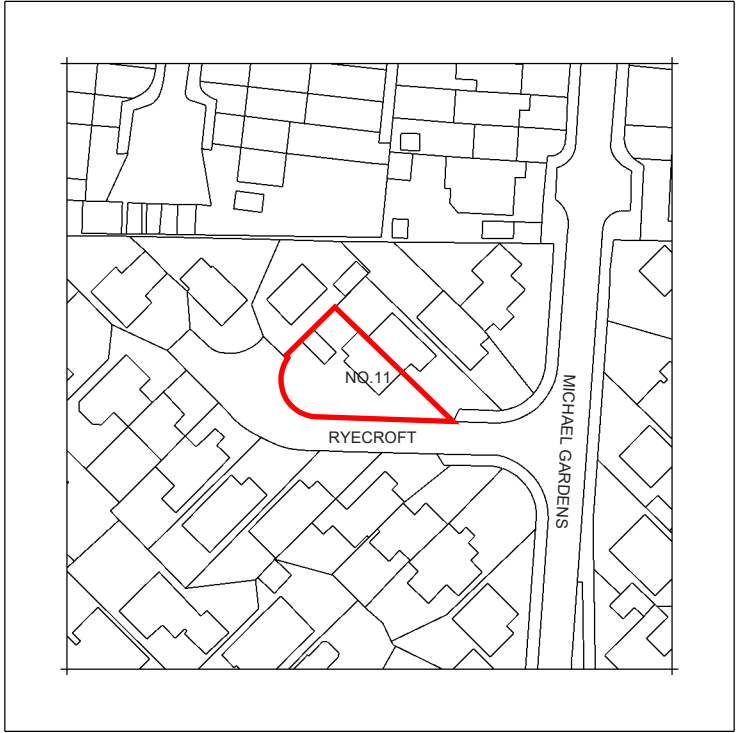

11 Ryecroft
Gravesend
Kent DA12 4QQ


Steve Baker Architect
78 Pound Road East Peckham Tonbridge Kent TN12 5BJ
18 Hatton Place London EC1M 8RU
T: +44 (0)1622 870275
E: contact@stevebakerarchitect.com
W: www.stevebakerarchitect.com

S	R	Date	Description
Note - Do not scale from this drawing except for planning application purposes. All dimensions must be checked on site by the contractor and any discrepancies reported immediately.			
© COPYRIGHT 2024 STEVE BAKER ARCHITECT Ordnance Survey. © Crown Copyright 2024. All rights reserved. Supplied by UK Map Centre Licence number 100046957.			



RIBA
Chartered Practice

MR and MRS S. BARKER

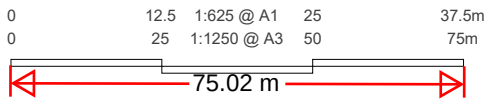

Client:
MR and MRS S. BARKER
Project Title:
11 RYECROFT, GRAVESEND
Status: PLANNING Stage: P Scale: 1:625/1250 Sheet: A1/A3

Drawing Title:
LOCATION PLAN
Project No: A25260 Disc: A Building: - Package: - Drawing No: 1000 Revision: -