




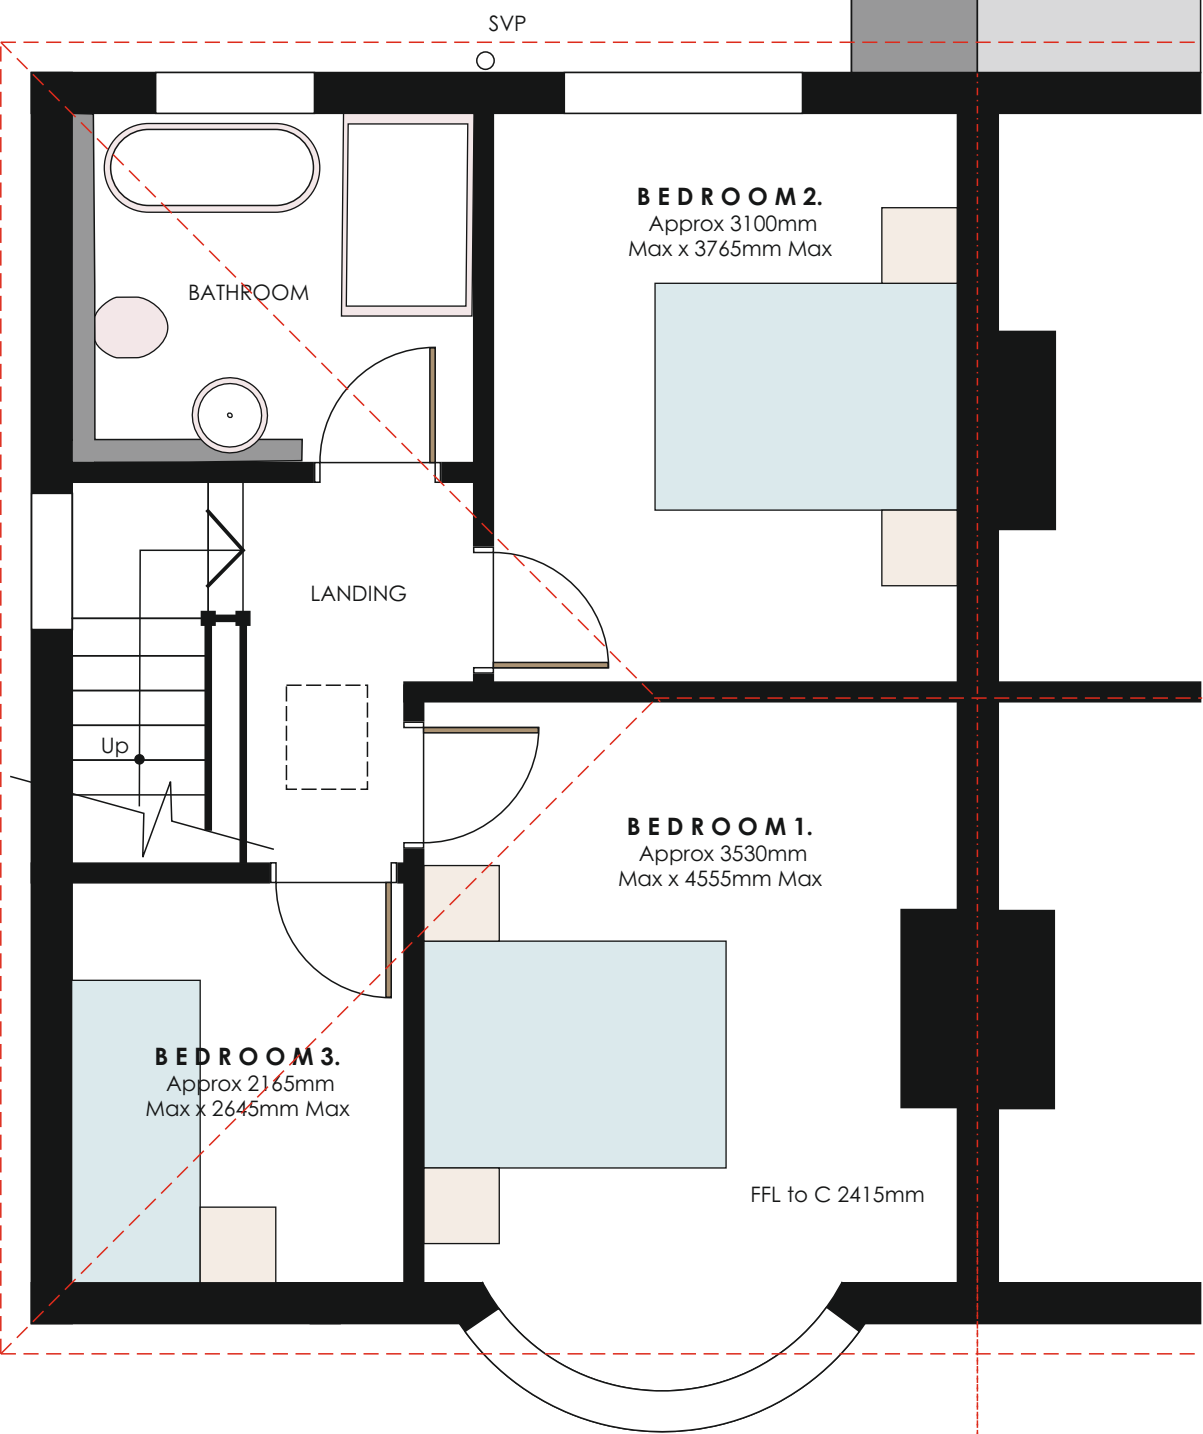


Existing First Floor Plan-1:50

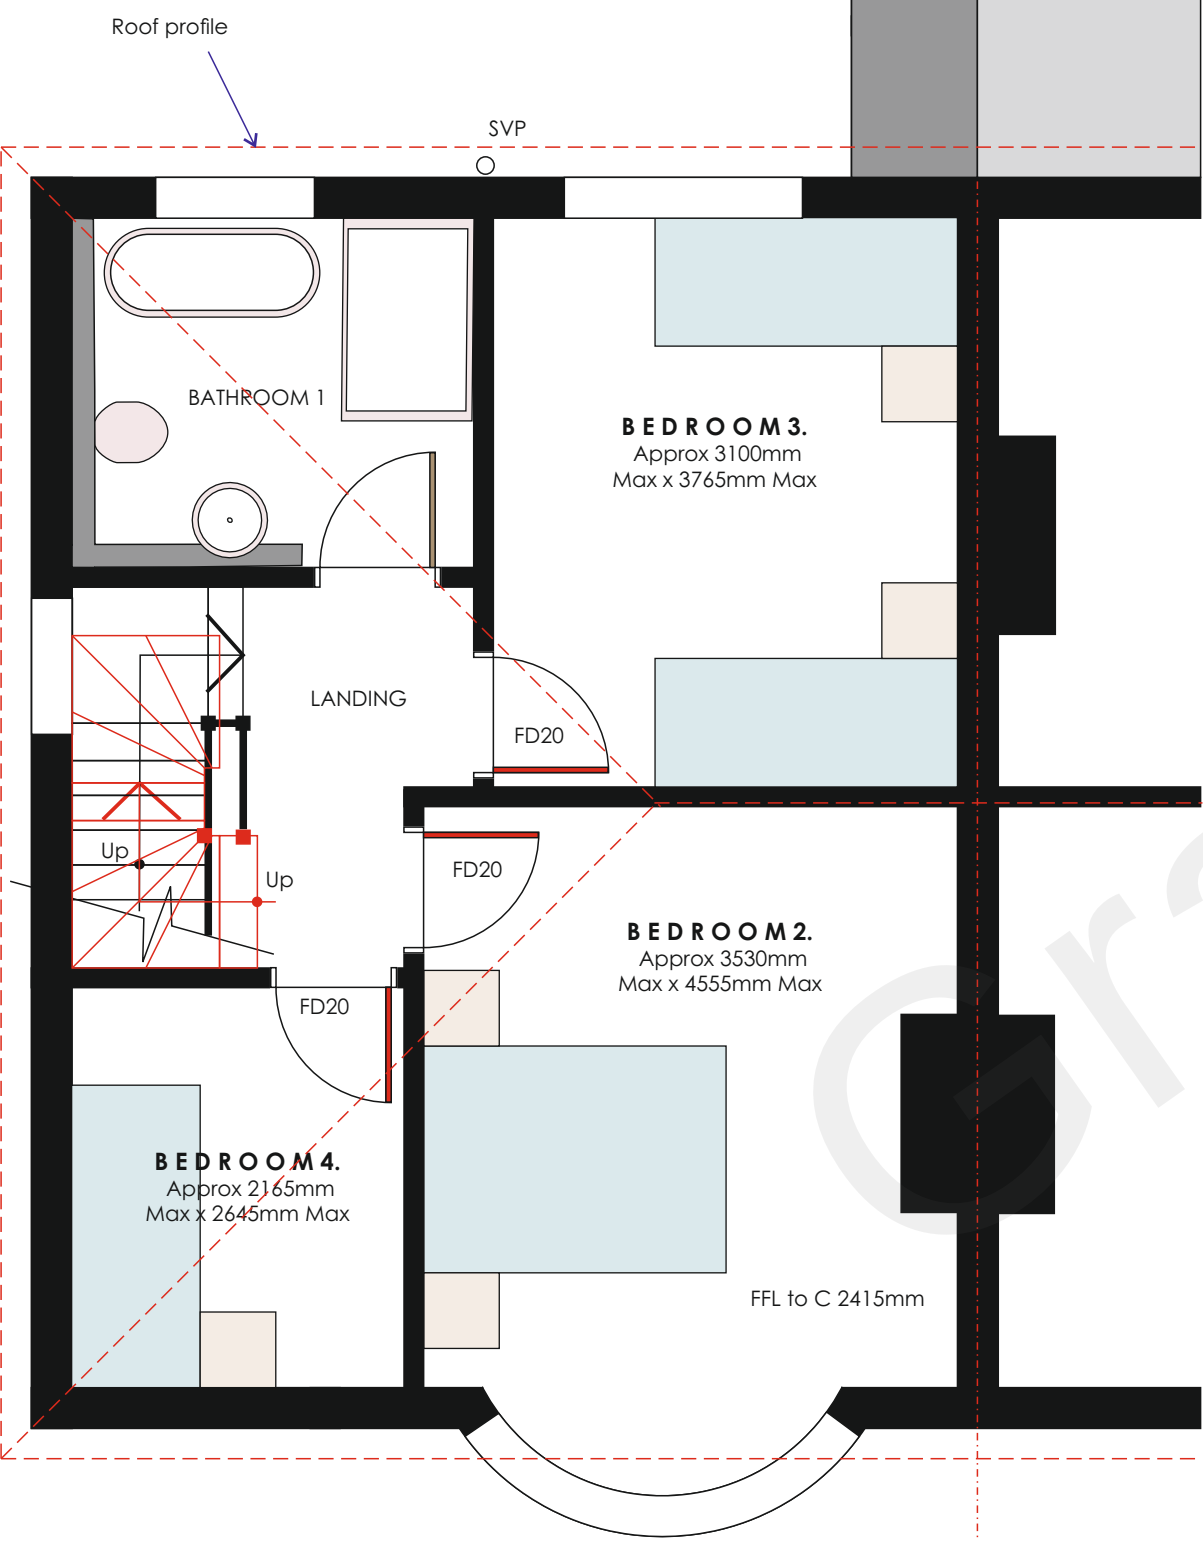


Proposed First Floor Plan-1:50

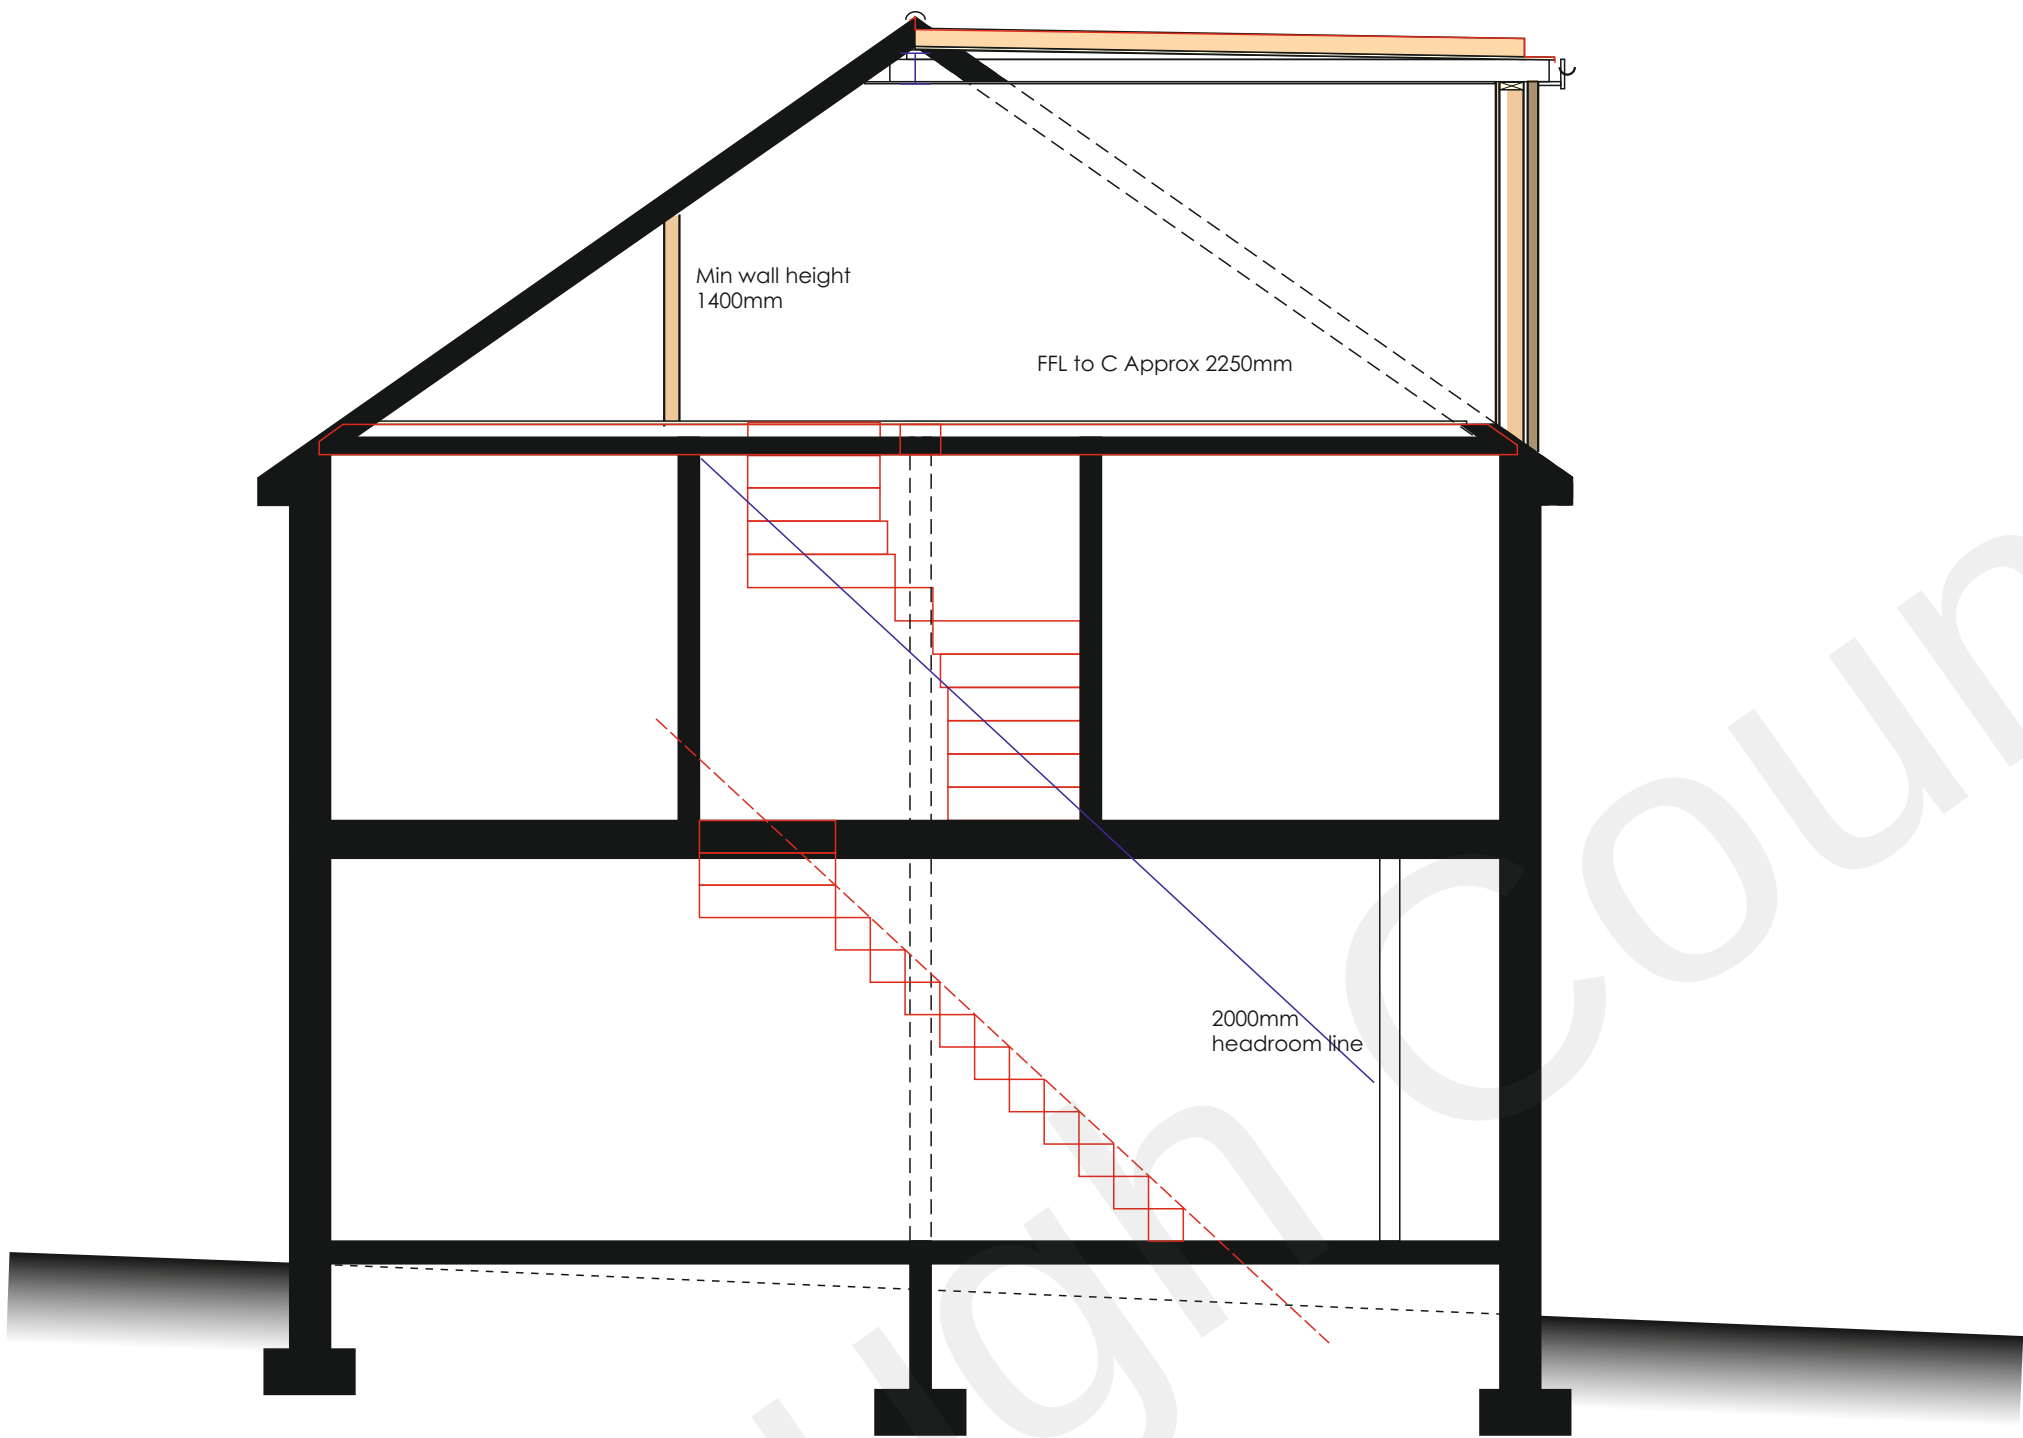

Proposed Cross Section -1:50

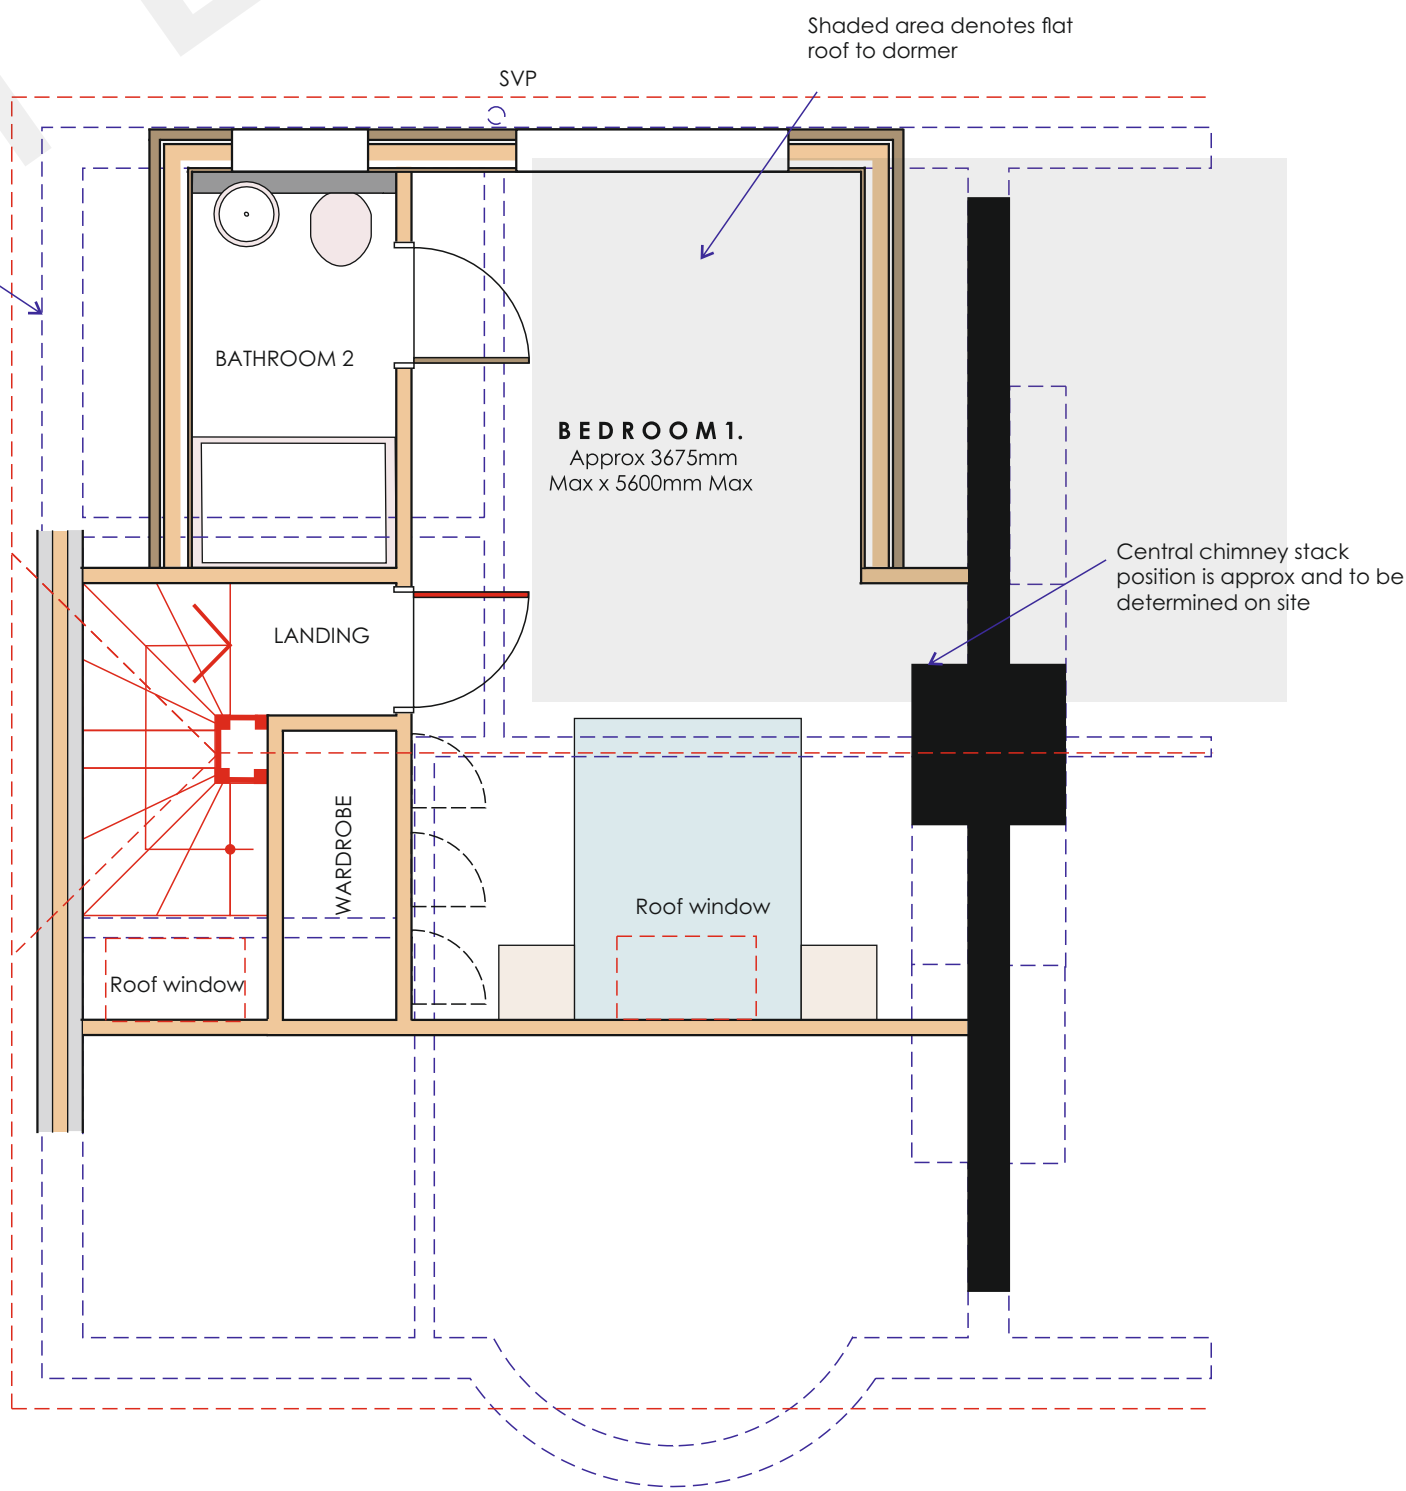

Proposed Second Floor Plan-1:50

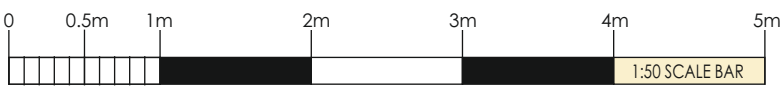

A. Revised to suit planners comments		RFW
REVISIONS		
SCALE	1:50	DESK
DATE	November 2021	
Existing First Floor, Proposed First and Second Floor Plans with Cross Section		
PROJECT: Proposed Loft Conversion 45 Milton Hall Road Gravesend Kent DA12 1QN for: Mr A and Mrs L Sheen		

WARD + ASSOCIATES

THE HOO WROTHAM ROAD

MEOPHAM GRAVESEND KENT DA13 0HP

T: 01474 814196 M: 07771 863940

E: admin@wardassociates.co.uk W: www.wardassociates.co.uk

Skype User Name: ragnarwardassociates

2021.WD.05A
A