



EXISTING ELEVATIONS

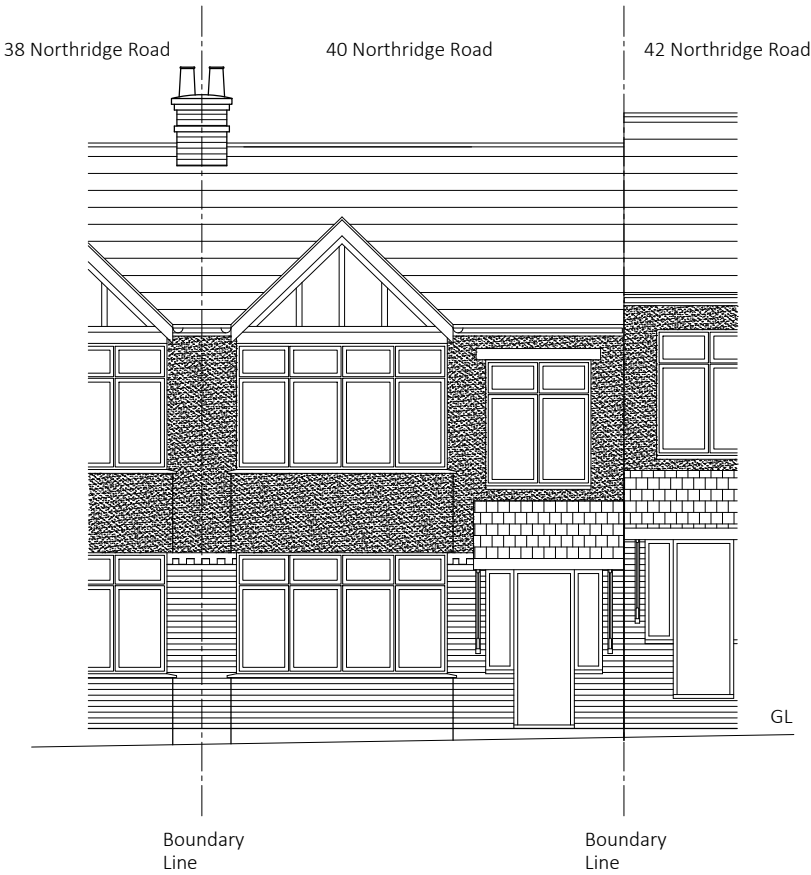


Front (West) Elevation

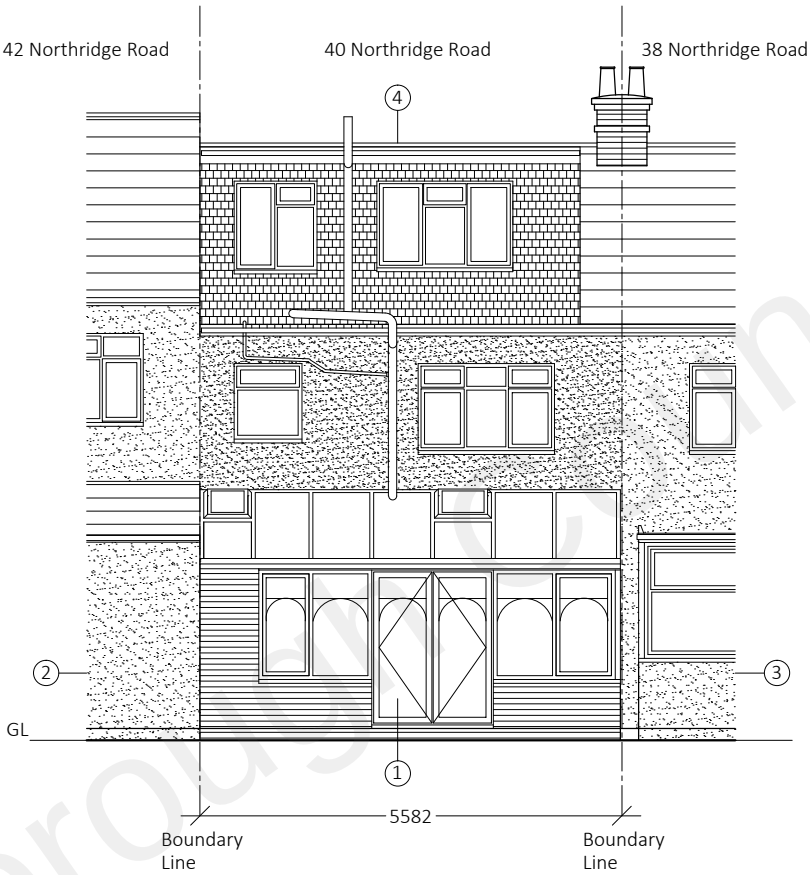


Rear (East) Elevation

- LEDGER
- 1 Existing conservatory
 - 2 Dash line - outline of rear extension to 42 Northridge Rd
 - 3 Dash line - outline of rear extension to 38 Northridge Rd
 - 4 Existing rear Dormer - to be retained

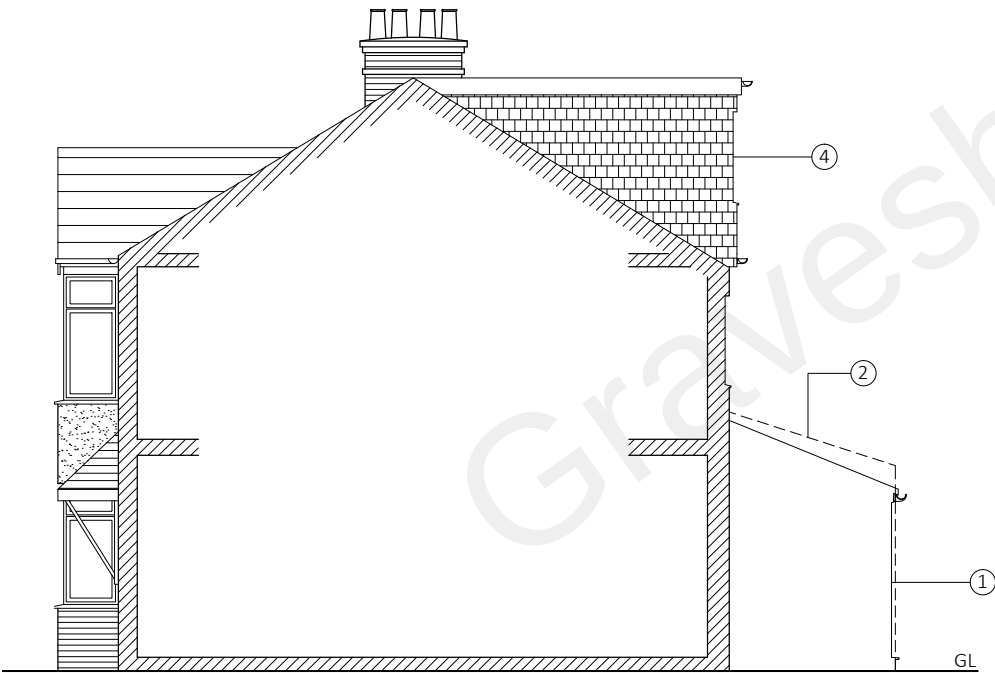

Side (South) Elevation
As viewed from 42 Northridge Road

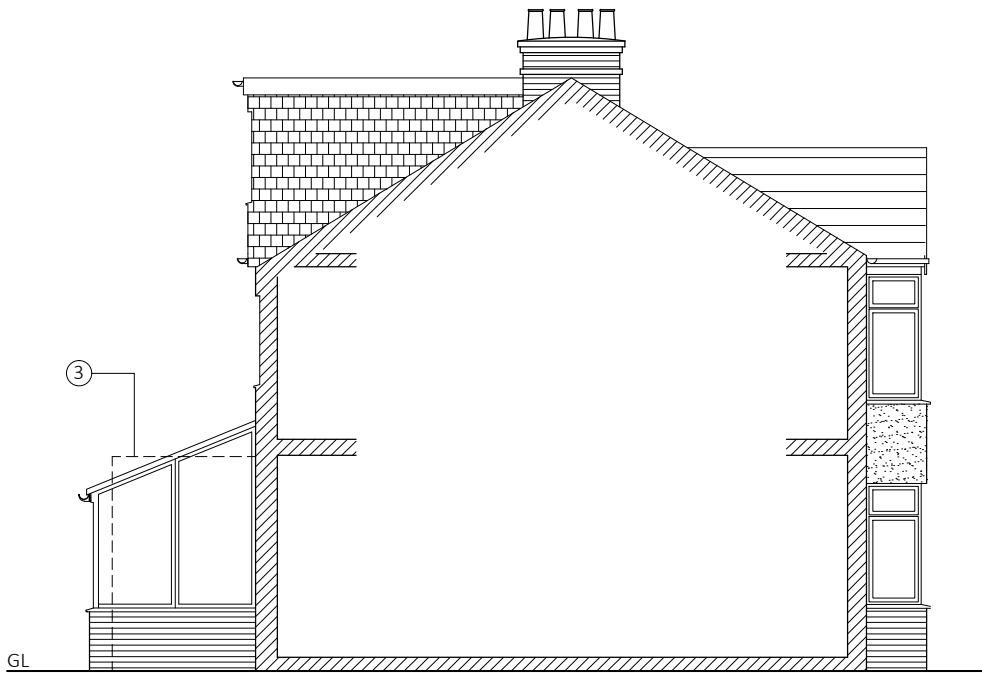

Side (South) Elevation
As viewed from 38 Northridge Road

Do not scale this drawing
All dimension must be checked on site before fabrication / construction
Material & workmanship to be to the best of their respective kind and in accordance with current British and European Standards & Codes of Practice, Statutory Authority & Manufacturers recommendations / specification

This Drg may have been reduced
Scale 1:1
0 10 20 30 40 50mm
Scale 1:100
0 1 2 3 4 5m

Notes / Ledger

J M D
Property Services

28 Sirdar Strand
Riverview Park
Gravesend
Kent.
DA12 4LP
t : 01474 740299
e: info@jmdd.co.uk

Client / Location
Mr & Mrs Farrell
40 Northridge Road
Gravesend
Kent
DA12 5AY

Job Title
Single Storey Rear Addition
& Garage Conversion

Drawing Title
Existing Elevations

Scale 1:100 @ A3	Date November - 2021		
Designed by MB	Drawn by MB	Checked by Client (CL)	Approved by Client
Drawing No. JMD-1161-B-100			Revision P1

Status
Planning Issue

File Ref: JMD-1155-E-01Drawings-02Planning.