


Typical Details


Section A-A & B-B

Scale 1:50

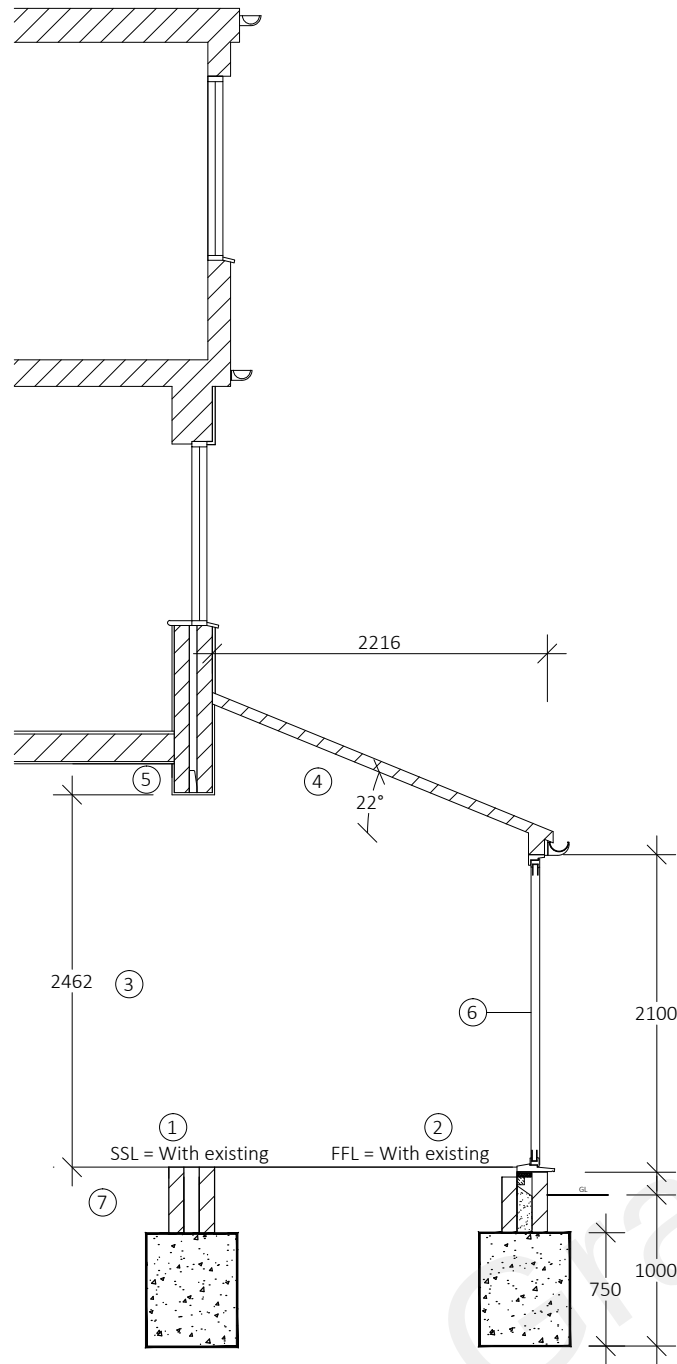

Existing Cross Section A-A


- LEDGER
- 1 SSL - Structural Screed Level
 - 2 FFL - Finished Floor Level - to match existing.
 - 3 Approximate height of existing opening.
 - 4 Approximate pitch of existing roof
 - 5 Existing support
 - 6 Existing double doors
 - 7 Timber floor to main structure

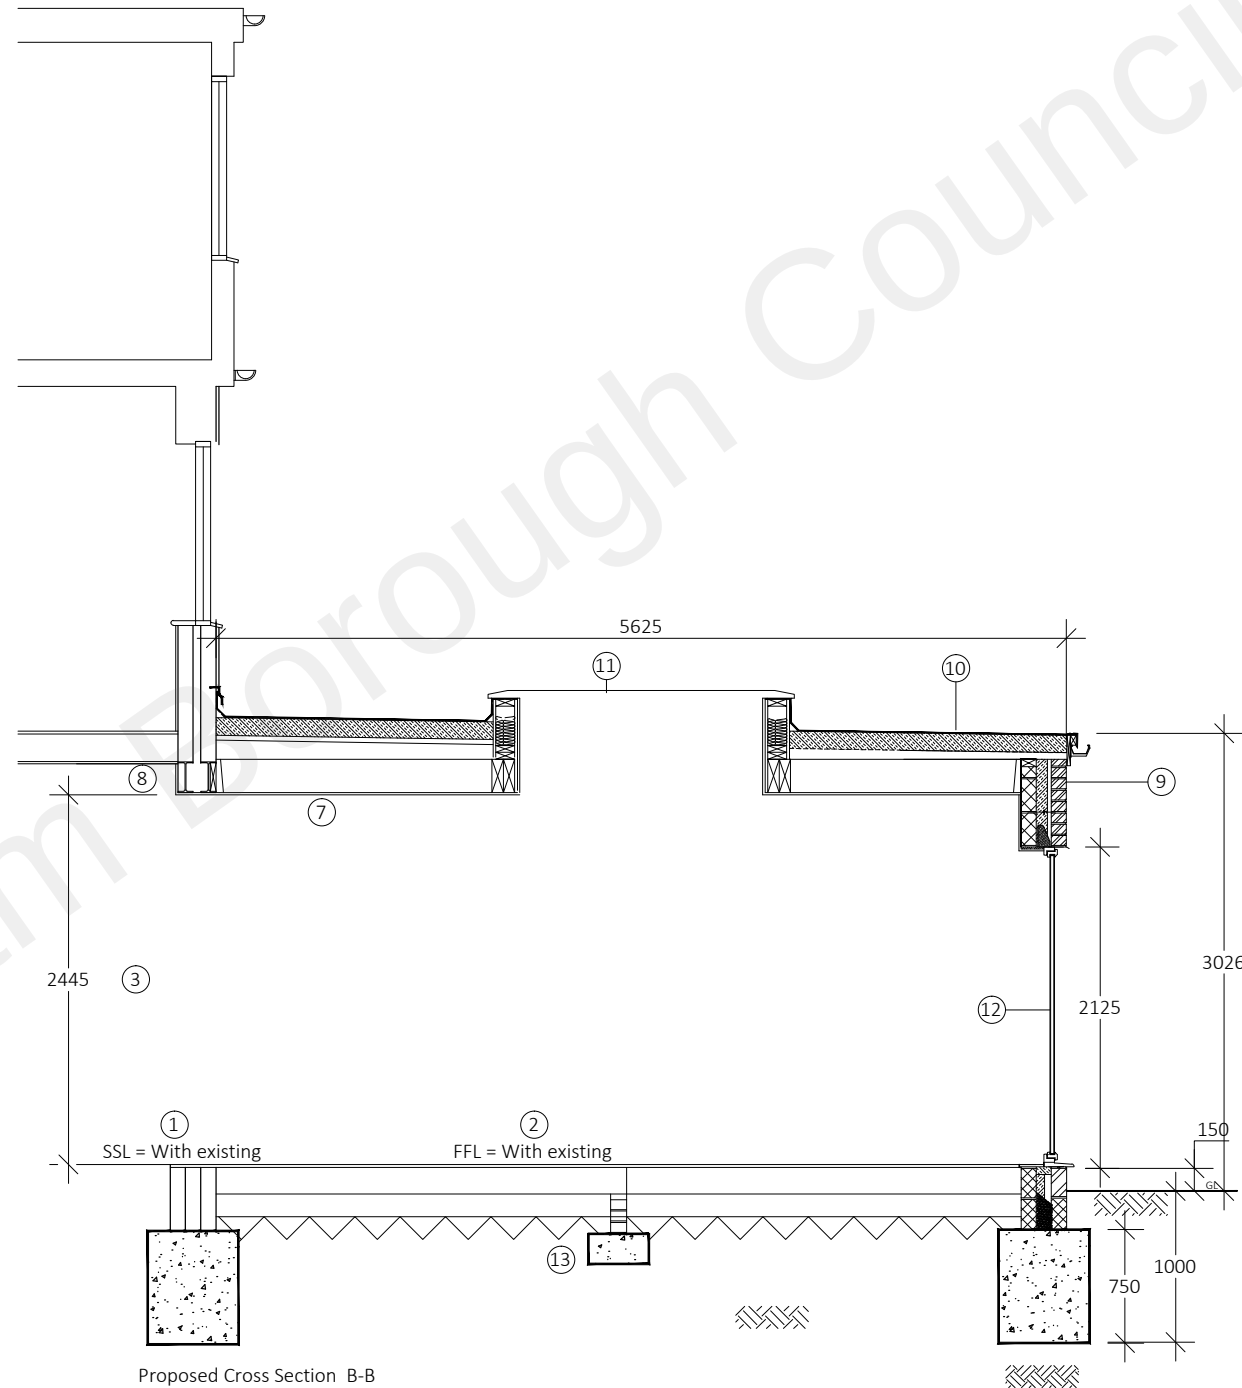

Proposed Cross Section B-B

- LEDGER
- 1 SSL - Structural Screed Level
 - 2 FFL - Finished Floor Level - to match existing.
 - 3 Approximate height of new opening.
 - 7 New extension ceiling - level with underside of beams (Item 8)
 - 8 2Nr Steel beams
 - 9 Single storey rear extension to meet current construction standards
 - 10 Flat roof structure to meet current construction standards
 - 11 2Nr Skylights - to meet current construction standards
 - 12 New Patio doors
 - 13 New timber floor construction with honeycomb sleeper wall

Do not scale this drawing
All dimension must be checked on site before fabrication / construction
Material & workmanship to be to the best of their respective kind and in accordance with current British and European Standards & Codes of Practice, Statutory Authority & Manufacturers recommendations / specification

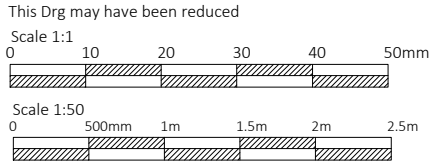

Notes / Ledger

J M D
Property Services

28 Sirdar Strand
Riverview Park
Gravesend
Kent.
DA12 4LP
t : 01474 740299
e: info@jmdd.co.uk

Client / Location
Mr & Mrs Farrell
40 Northridge Road
Gravesend
Kent
DA12 5AY

Job Title
Single Storey Rear Addition
& Garage Conversion

Drawing Title
Existing & Proposed
Cross Sections
A-A & B-B

Scale
1:50 @ A3

Date
November - 2021

Designed by
MB

Drawn by
MB

Checked by
Client (CL)

Approved by
Client

Drawing No.
JMD-1161-B-300

Revision
P1

Status
Planning Issue

File Ref: JMD-1161-E-01Drawings-02Planning