


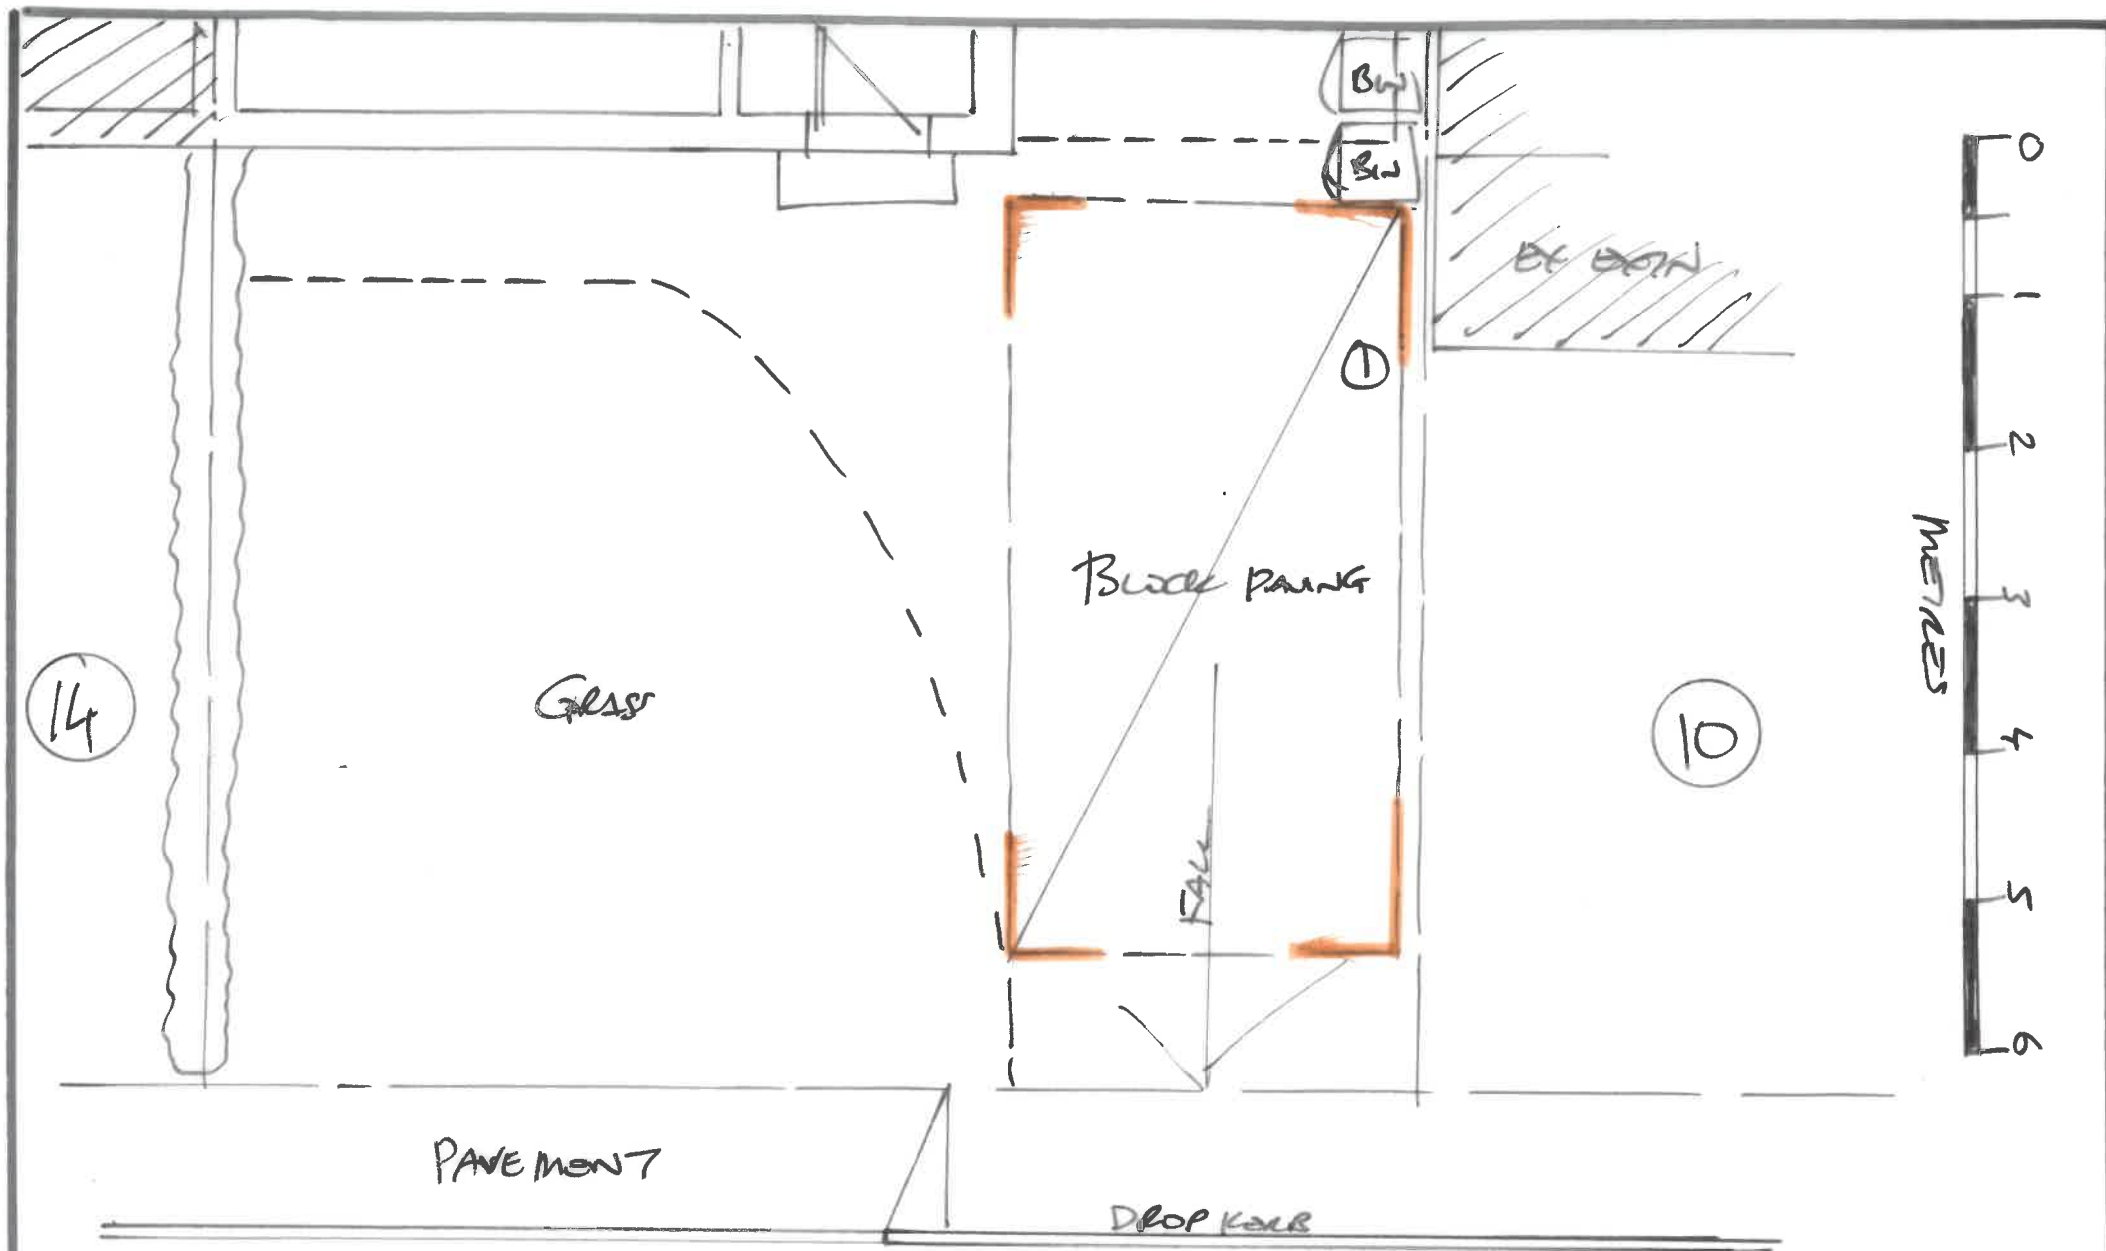

PROJ 327

12 VIKING ROAD

TITLE

PARKING EXISTING

DATE

JUNE / 2023

SCALE

1:50 CAD

DRAWING

DKM 18344/10

REV

0