


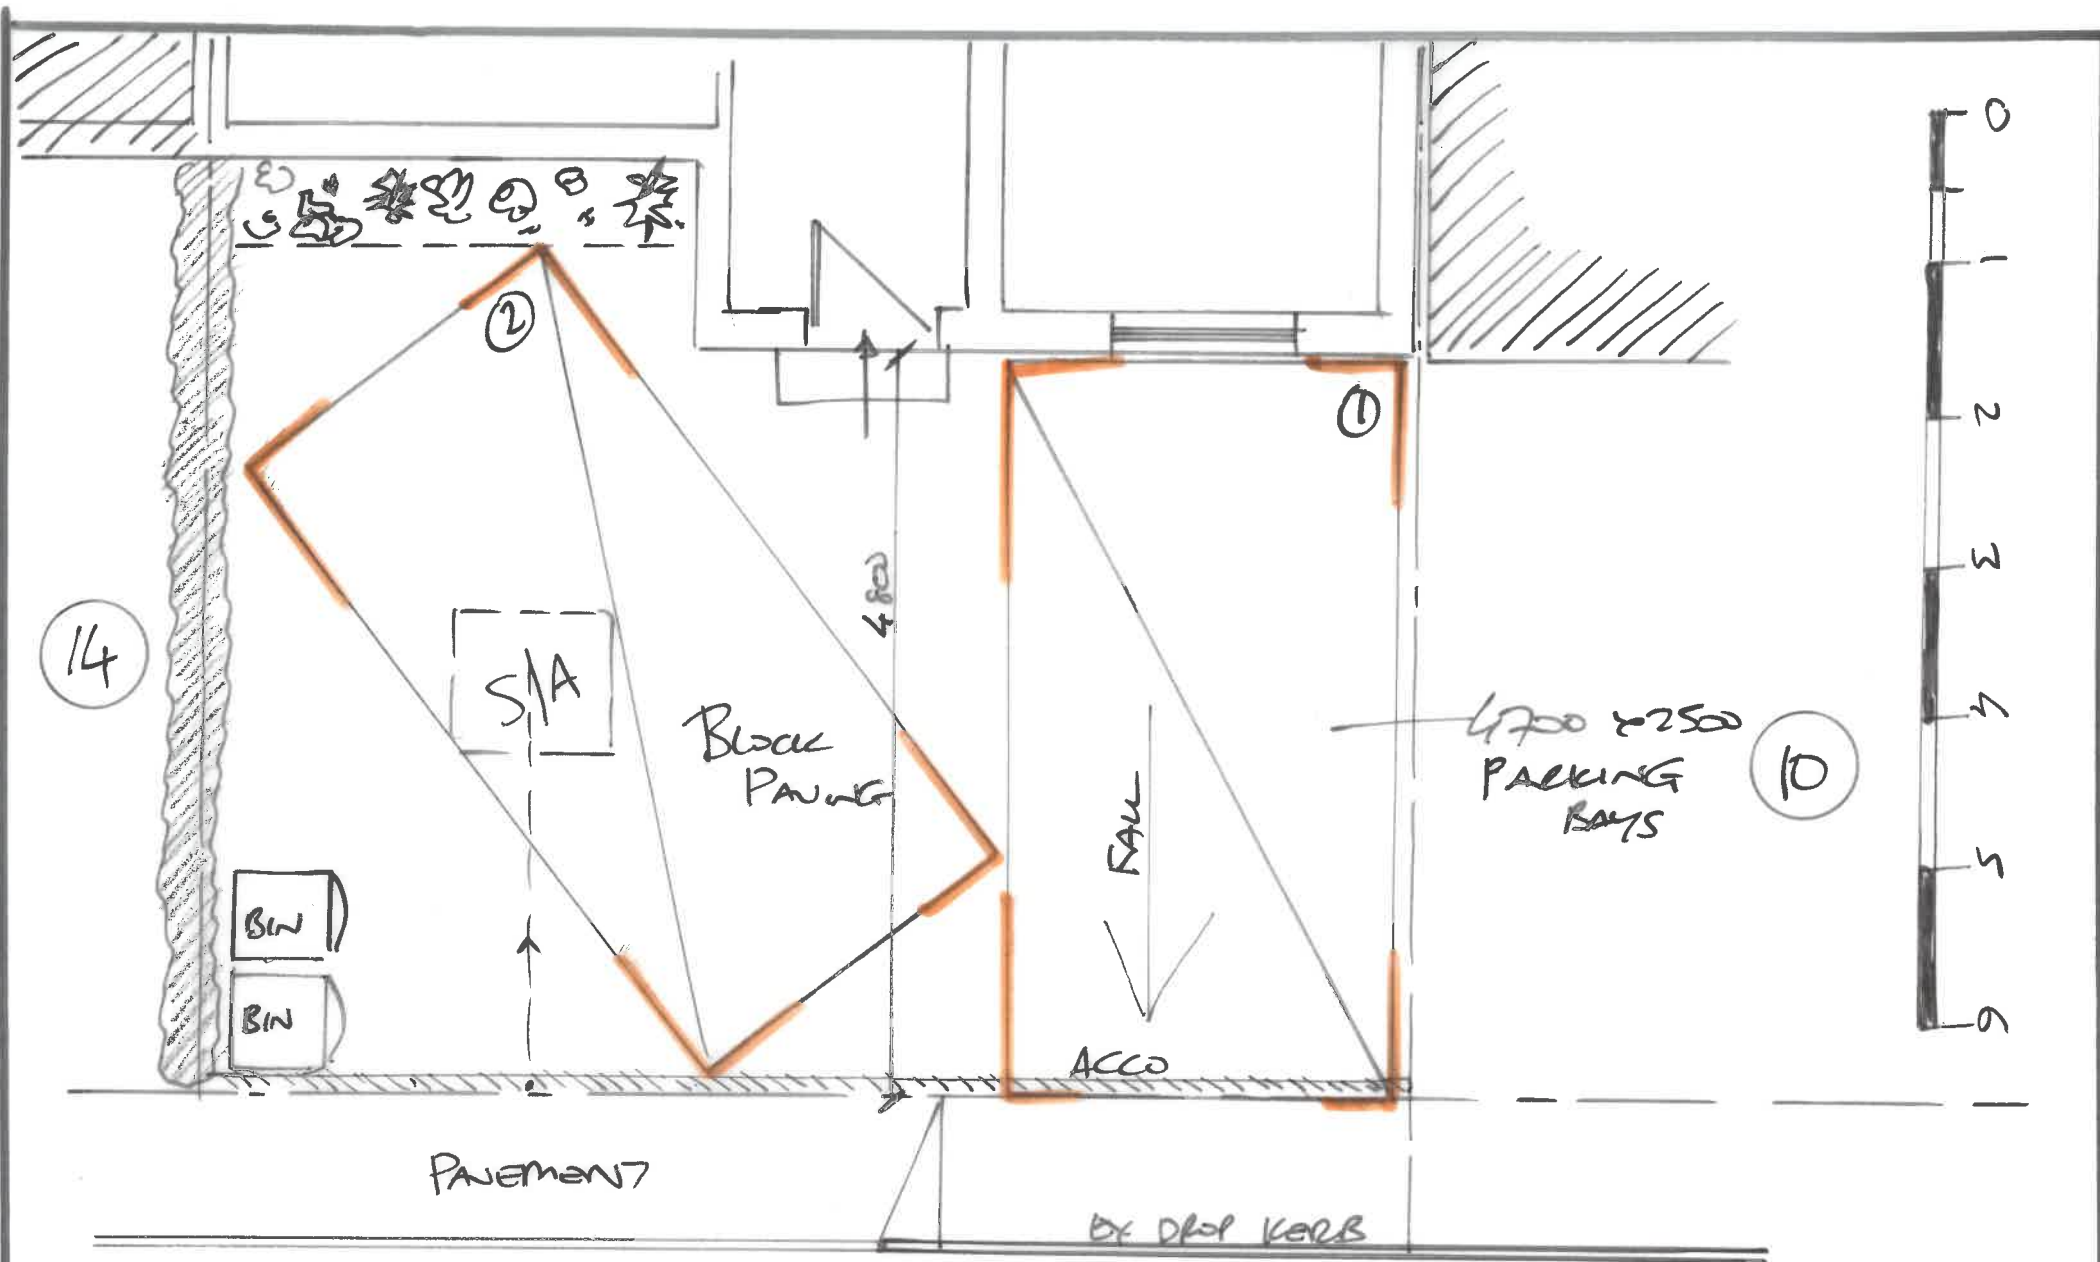

PROJECT 12 ULLING ROAD	TITLE PARKING PROPOSED	DATE JUNE / 2023	SCALE 1:50 @ A4	DRAWING DKM/8344/11	Rev 0
---------------------------	---------------------------	---------------------	--------------------	------------------------	----------