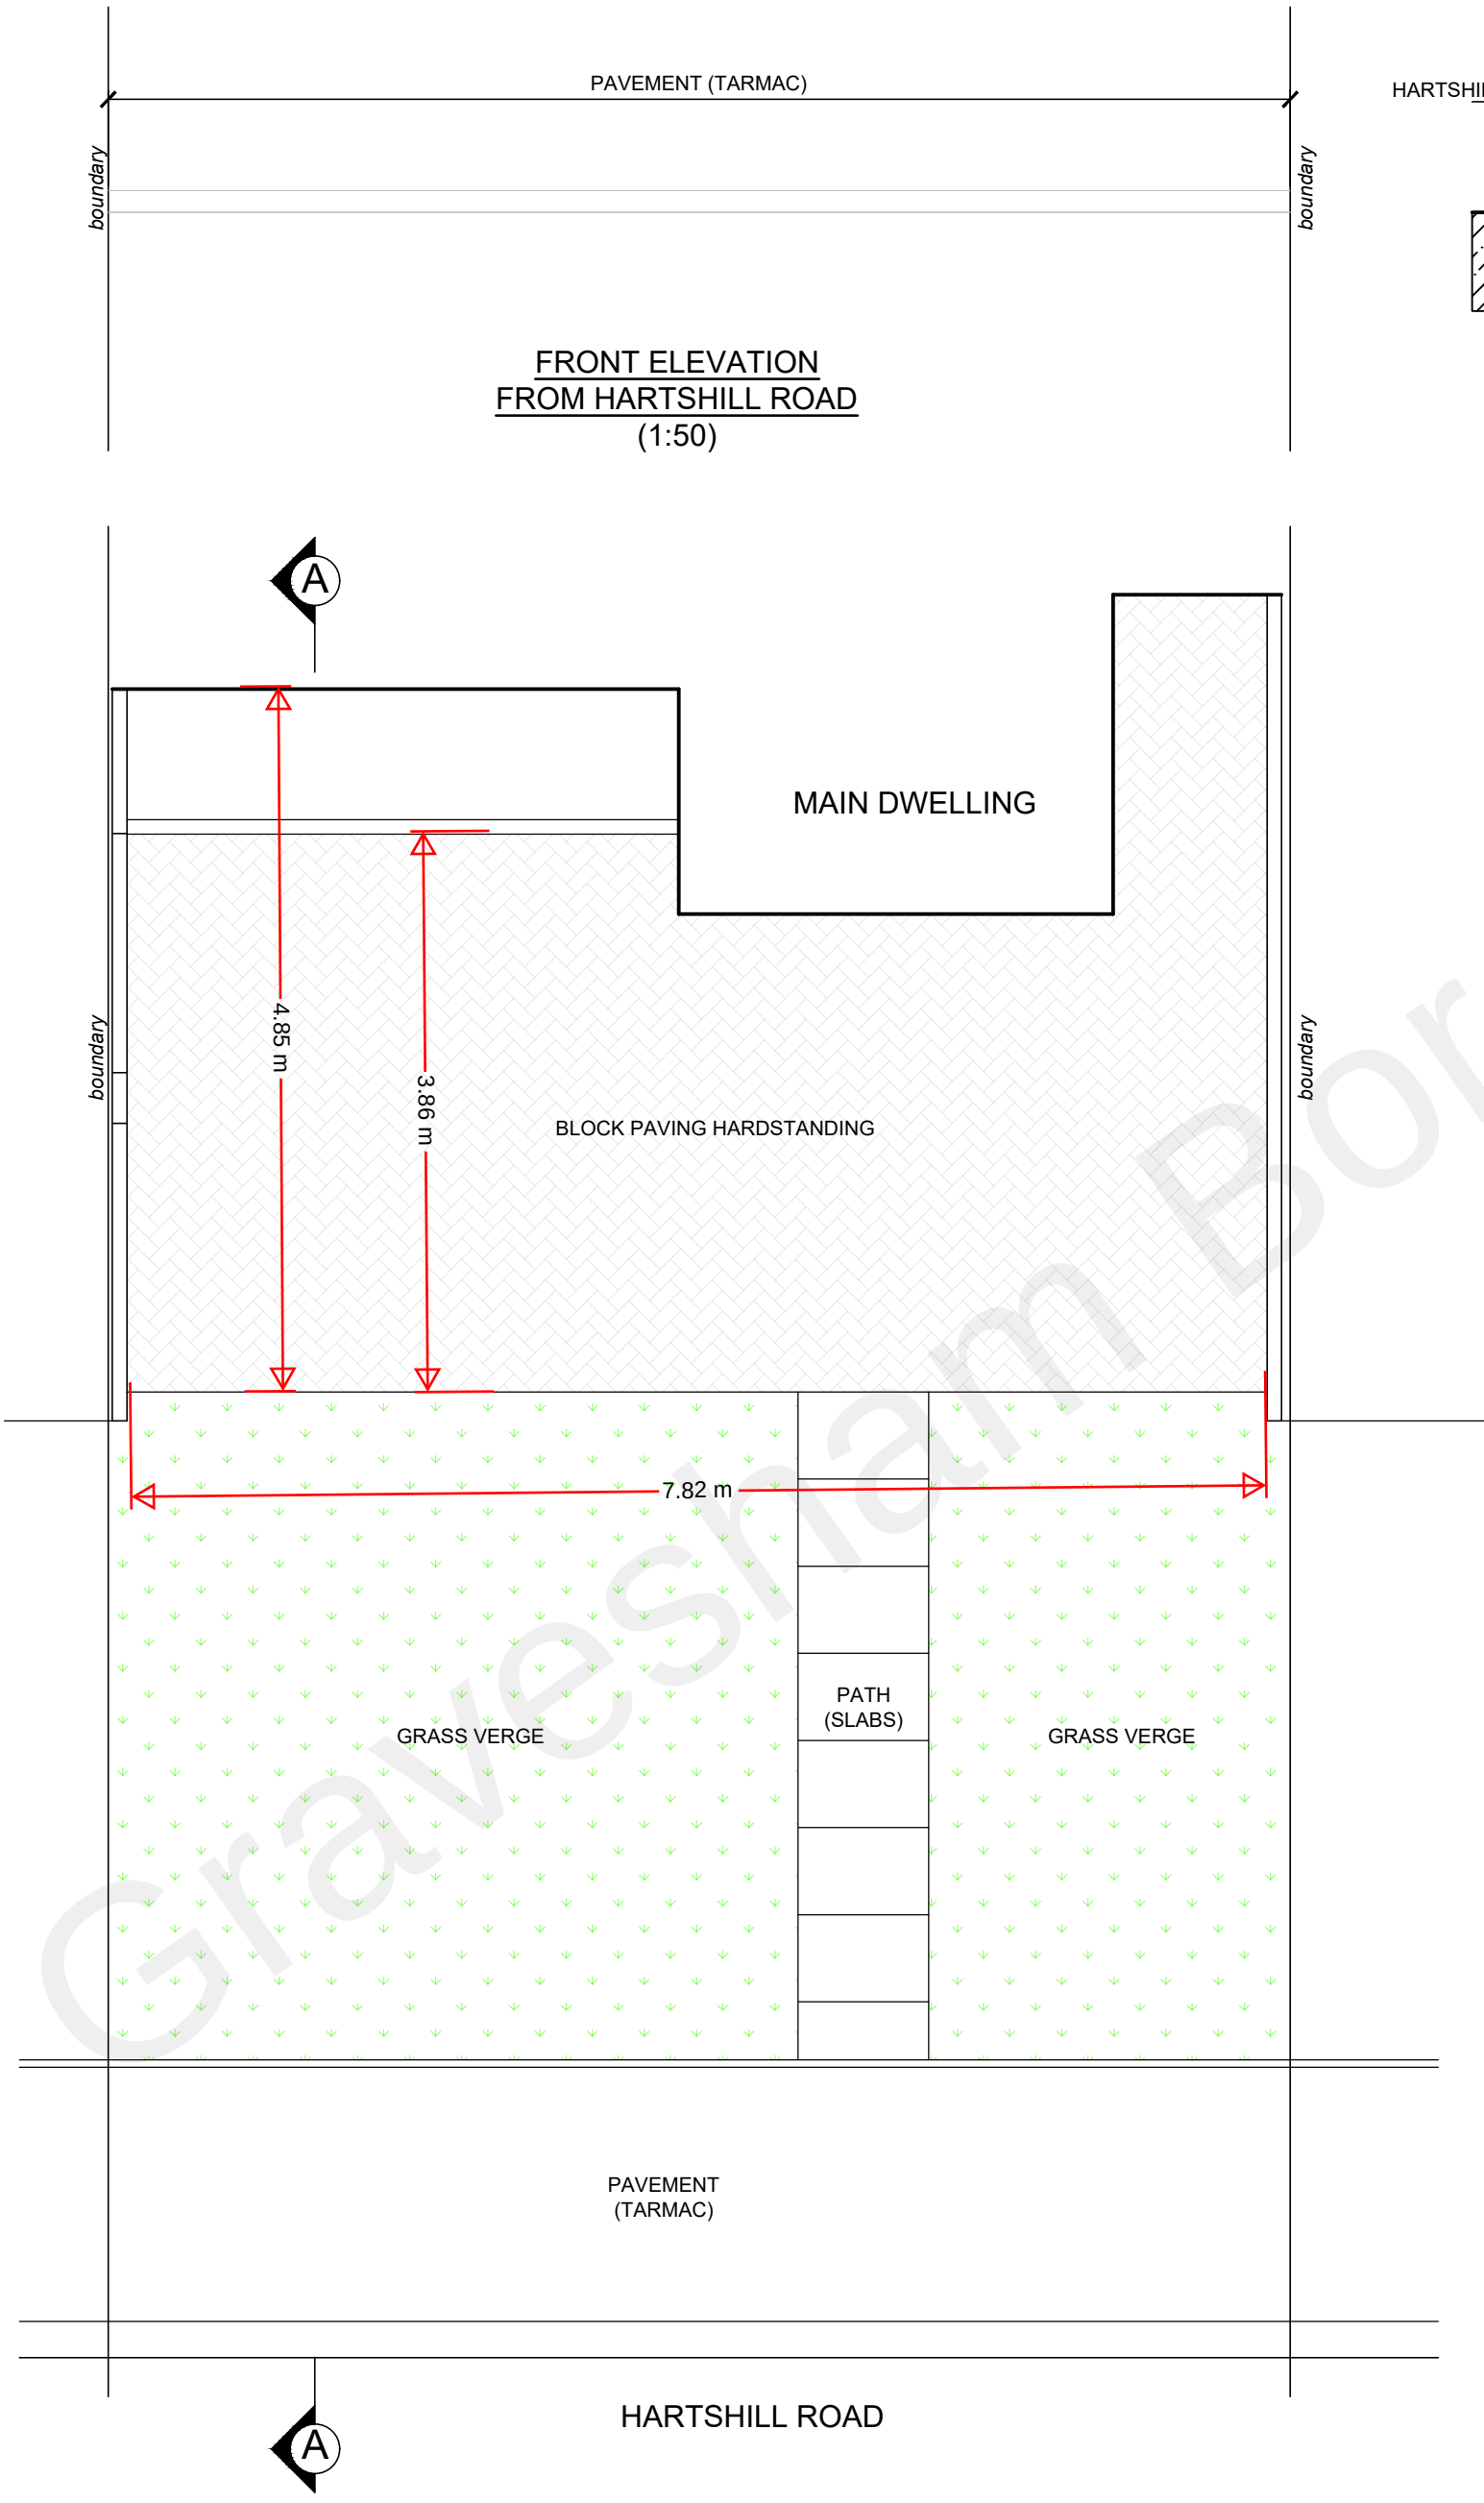


Date	No	Revision
Penfold Project Services		
Epmarket, Wrotham Road, Meopham, Kent, DA13 0JH Telephone: 01474 816690 e-mail: apenfold448@btinternet.com		
Job Title:	38 HARTSHILL ROAD NORTHFLEET KENT DA11 7DY	
Dwg Title:	VEHICULAR ACCESS PLAN, ELEVATION & SECTIONS AS EXISTING	
Scale:	1:50 & 1:100 @ A2	
Dwg No.:	01	
Date:	August 2021	