
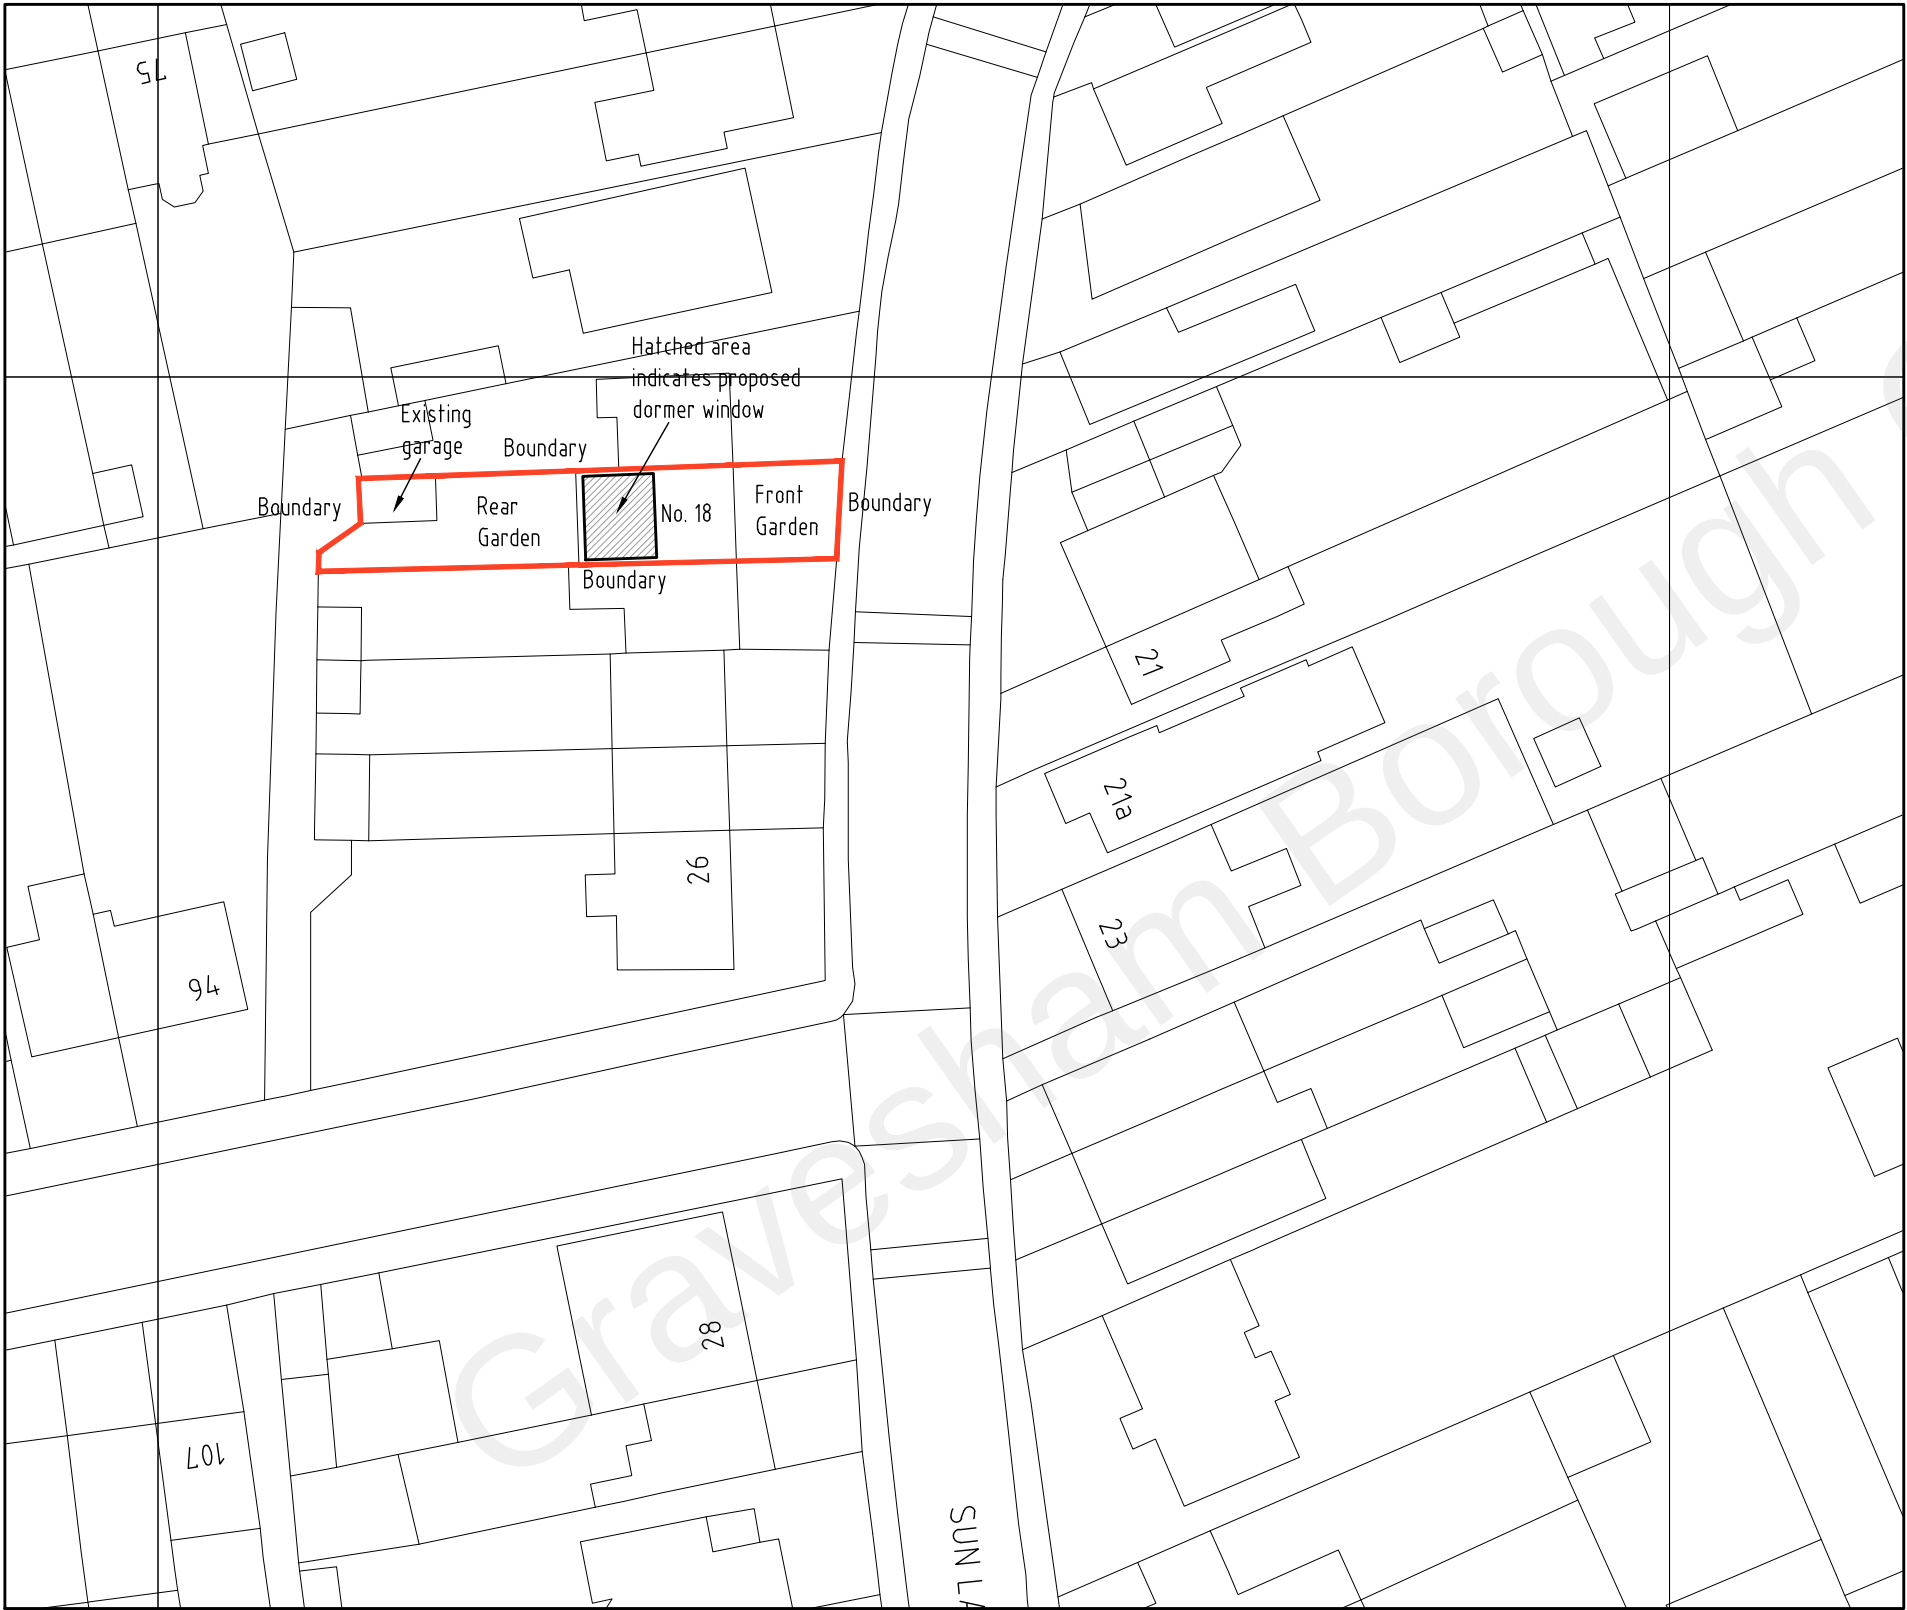
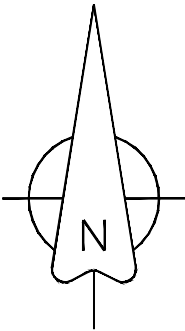


DO NOT SCALE FROM THIS DRAWING
ALL DIMENSIONS TO BE VERIFIED BY THE CONTRACTOR ON SITE

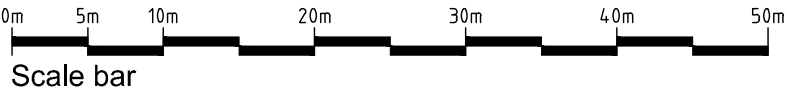

REV	DESCRIPTION	DATE	INIT	CHKD
STATUS	FOR INFORMATION			

Client
Mr I Gill

Project
18 Sun Lane, Gravesend,
Kent. DA12 5HG

Title
Proposed Block Plan

Scale 1:500@A3	Date 24.08.21	Drawn N/A	Checked N/A
Project No: 2021-227	Drawing No. 006	Revision ~	