



Scale Bar



NOTES;



5a Existing Site Block Plan
Scale: 1:500

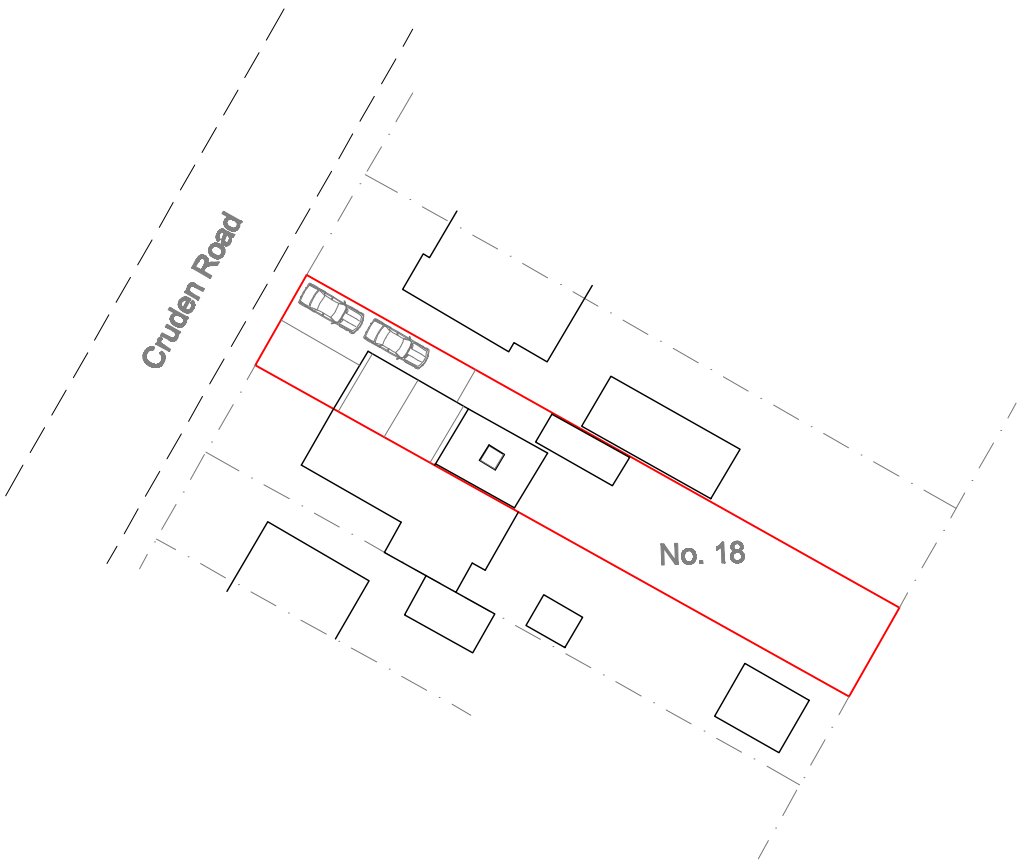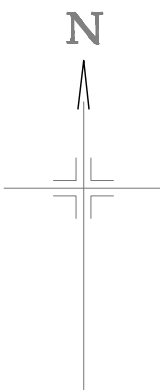

5b Proposed Site Block Plan
Scale: 1:500



Director - m: 07824 697334 / Info - m: 07802 678512

e: lmarchitects.info@gmail.com

e: lmarchitects.director@gmail.com

e: lmarchitects.communications@gmail.com

REAR EXTENSION – Prior App.

Proposed single storey rear extension with internal alterations to existing house.

18 Cruden Road,
Gravesend, Kent,
DA12 4HD

Project N° 2181

Drawing Title

Existing & Proposed
SITE BLOCK PLANS

Date 12.02.26
Scale 1:500 @ A3
Drawing n° 05

Revision	
– – – / – – / – –	– – – / – – / – –
– – – / – – / – –	– – – / – – / – –
– – – / – – / – –	– – – / – – / – –

Client	Designer
Mrs Hanley	LJ Montgomerie

Notes

Check that this drawing is the latest revision.
Do not use any of the information on this drawing without checking all dimensions on site.
Do not use any areas indicated for either valuation, purchase, sale, or any other form of legally binding contract.
Do not reproduce any part of this drawing without prior written consent.
Do not scale from this drawing.