


0 10 20 30 40 50m
Scale 1:1250

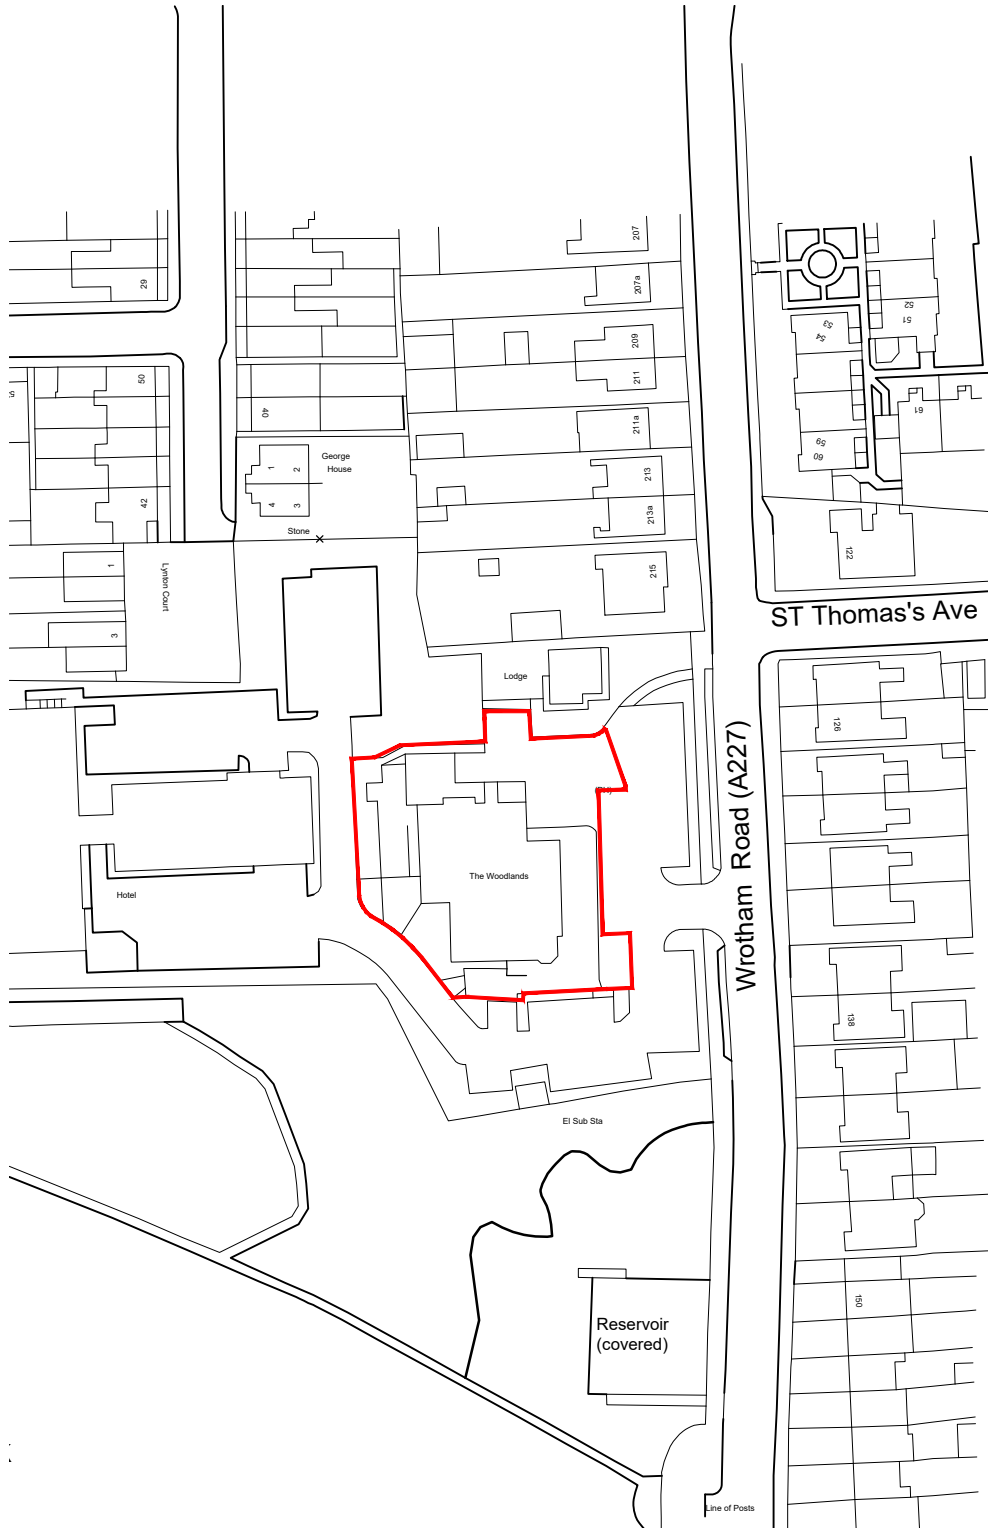

Site Location Plan
Scale 1:1250

Location Plan

NOTES

- All dimensions and levels are to be checked on site.
- Any discrepancies are to be reported to the architect before any work commences.
- Whilst information on this sheet is issued to scale, scaling directly from this drawing may result in inaccuracies. For precise measurements, refer to the stated dimensions or contact the Architect.
- This drawing shall not be reproduced without express written permission from AEW.
- Title overlay drawings and ownership boundaries are produced using all reasonable endeavours. AEW cannot be responsible for the accuracy or scale discrepancy of base plans supplied to them.
- All works are to be undertaken in accordance with Building Regulations and the latest British Standards.
- All proprietary materials and products are to be used strictly in accordance with the manufacturers recommendations.

Project Notes

- All drawings to be read in conjunction with all other drawings as noted on issue sheet.
- Drawing based on: OS pro map 100022432 Glanville Survey drawing No. 4240315-4103

Application Boundary:

Schedule of Areas	
Application Area (Hectares)	0.17

-	13/02/2026	AJL	BSC
Initial Issue			
REV	Date	Drawn by: -	Checked by: -
Purpose of Issue			
For Approval			
drawing stage	Planning		
client			

McDonald's Restaurants Ltd

project	store		
Gravesend, The Woodlands, DA11 7LF		2741	
drawing title			
Location Plan			
date	13/02/2026	drawn	AJL
scale@A4	1:1250	checked	BSC

Planning

Rev

-

Job No

14009_AEW_2741_0001

aew architects

0161 214 4370

www.aewarchitects.com



AEW