



Existing Elevation A
Scale 1:100




Existing Elevation B
Scale 1:100



Existing Elevation C
Scale 1:100



Existing Elevation D
Scale 1:100

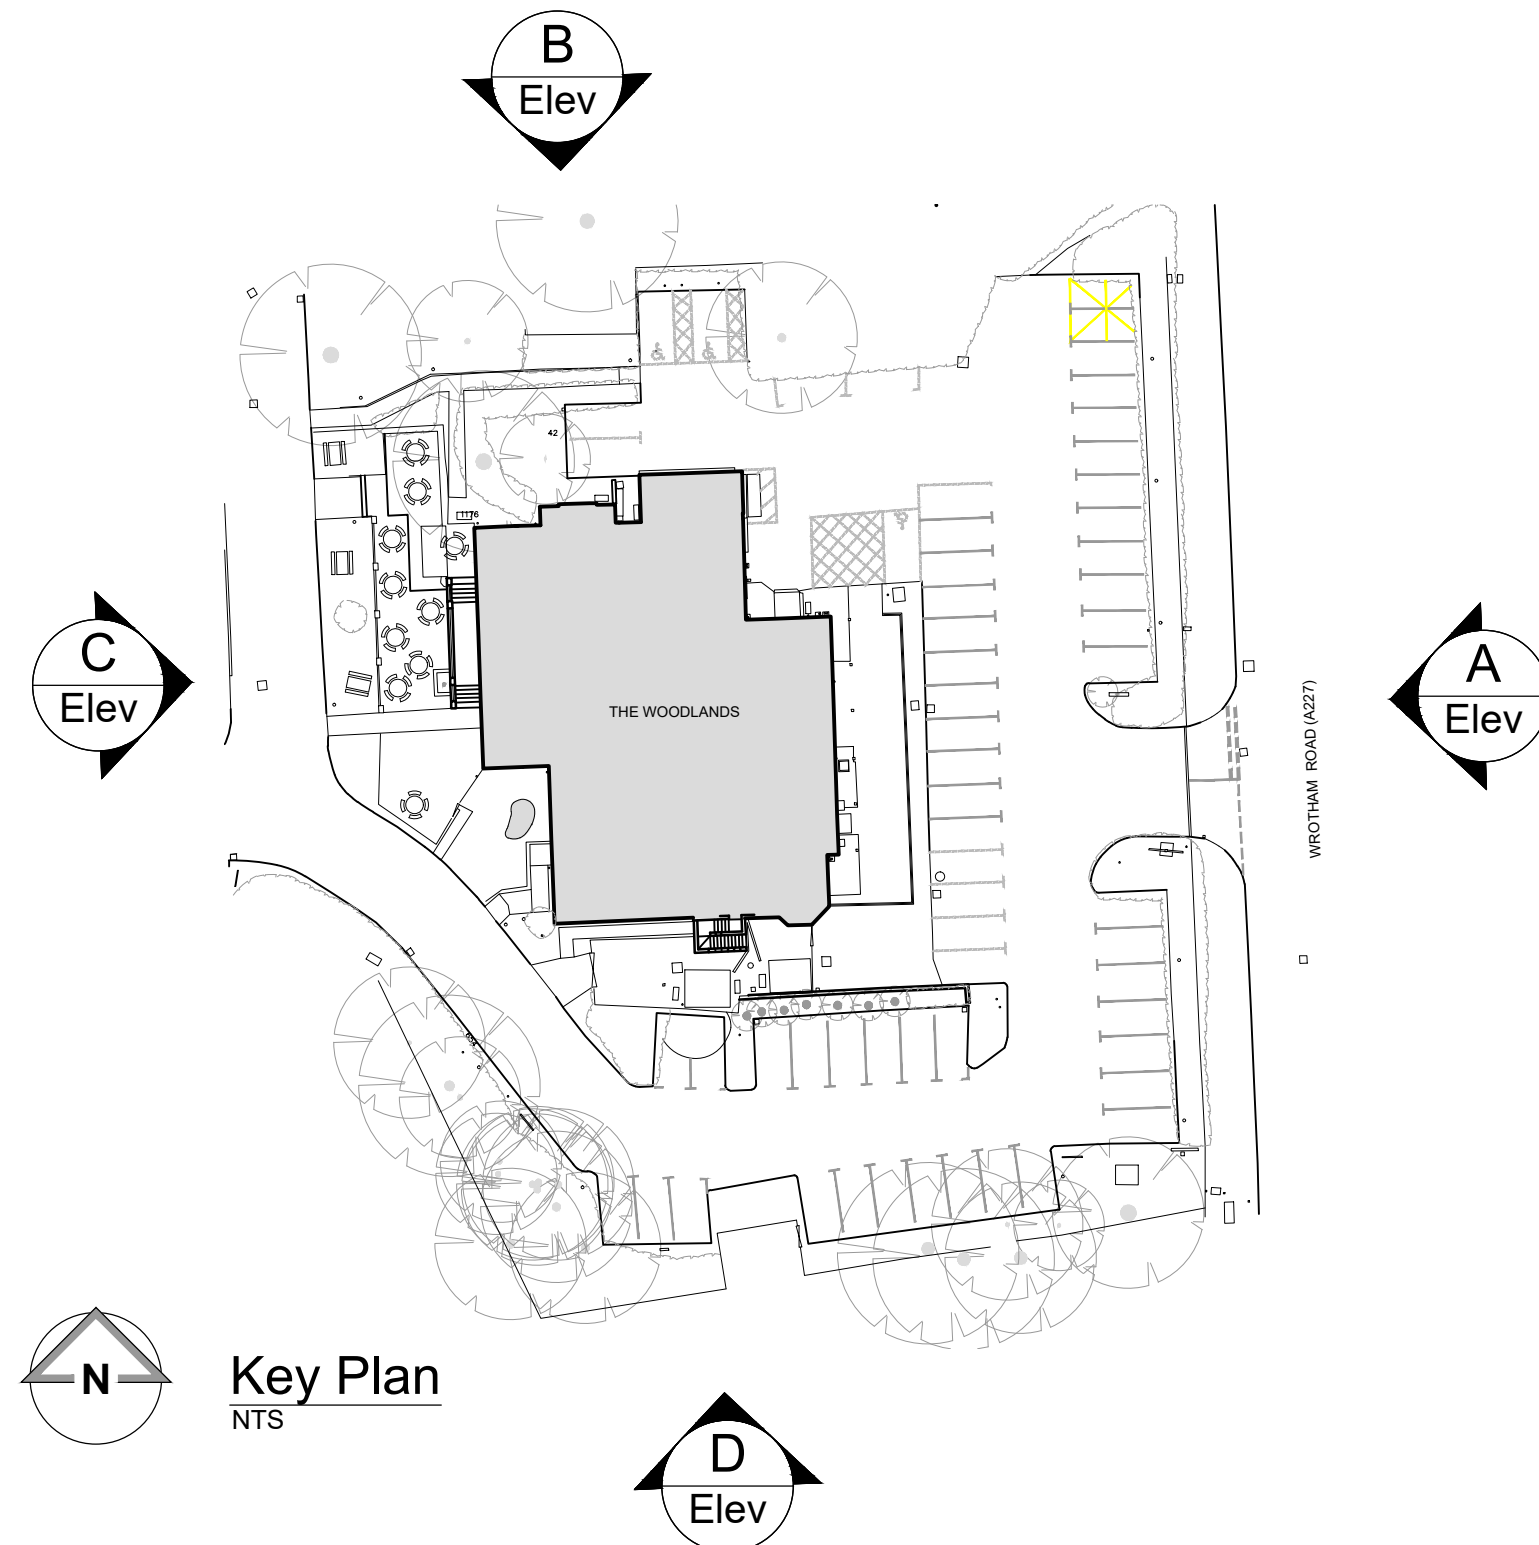

- NOTES
- All dimensions and levels are to be checked on site.
 - Any discrepancies are to be reported to the architect before any work commences.
 - Whilst information on this sheet is issued to scale, scaling directly from this drawing may result in inaccuracies. For precise measurements, refer to the stated dimensions or contact the Architect.
 - This drawing shall not be reproduced without express written permission from AEW.
 - Title overlay drawings and ownership boundaries are produced using all reasonable endeavours. AEW cannot be responsible for the accuracy or scale discrepancy of base plans supplied to them.
 - All works are to be undertaken in accordance with Building Regulations and the latest British Standards.
 - All proprietary materials and products are to be used strictly in accordance with the manufacturers recommendations.

- Project Notes
- All drawings to be read in conjunction with all other drawings as noted on issue sheet.
 - Drawing based on: Stanville Survey drawing 4240315-1702-4803

-	22/01/2026	AJ	AL
Initial Issue			
REV	Date	Drawn by:-	Checked by:-
Purpose of Issue			
For Approval			
Drawing stage	Planning		
Client			
McDonald's Restaurants Ltd			
Project	Gravesend, The Woodlands, DA11 7LF	Store	2741
Drawing title	Existing Building Elevations		
Date	22/01/2026	Drawn	AJ
Scale	1:100	Checked	AL