



Scale 1:100

BOUNDARY LINE

EXISTING PROPERTY LINE

NEIGHBORING PROPERTY LINE

FINISHED FLOOR LEVEL

FINISHED ROOF LEVEL

FLAT ROOF



PITCH ROOF

PARTY WALL

OBSCURE GLAZING

NECESSARY APPROVAL

LOCAL AUTHORITY APPROVAL MUST BE OBTAINED BEFORE COMMENCEMENT OF WORKS INCLUDING PLANNING. IF NECESSARY, BUILDING REGULATIONS # ALL OTHER STATUTORY AGREEMENTS I.E.: PARTY WALL # BUILD OVER AGREEMENTS.

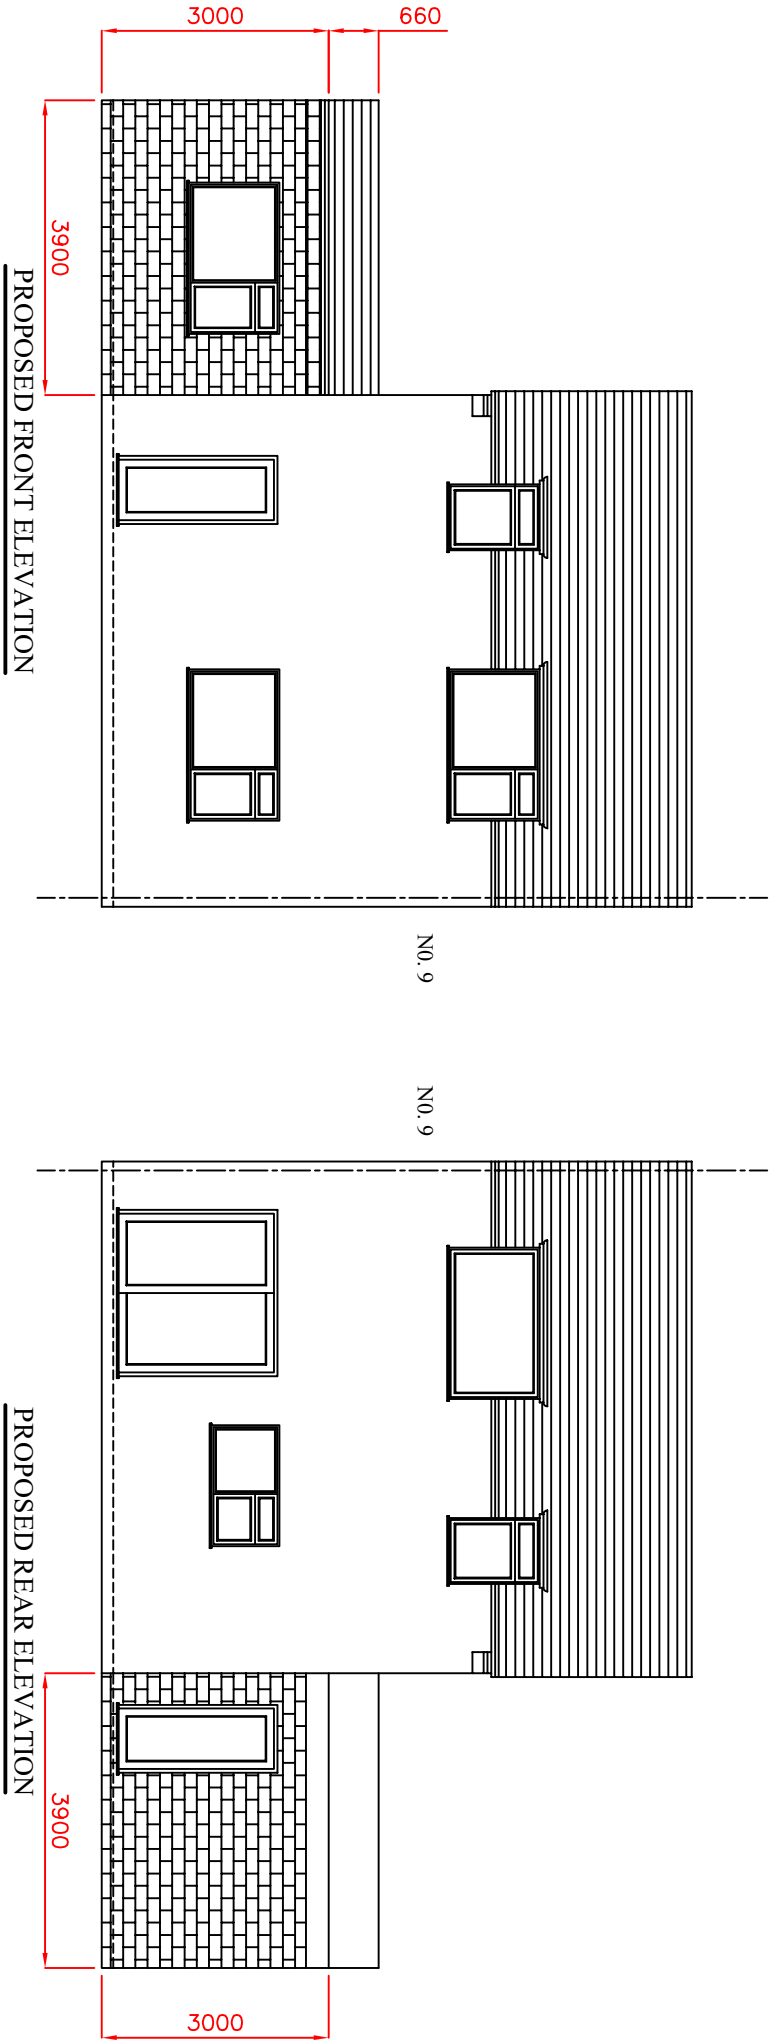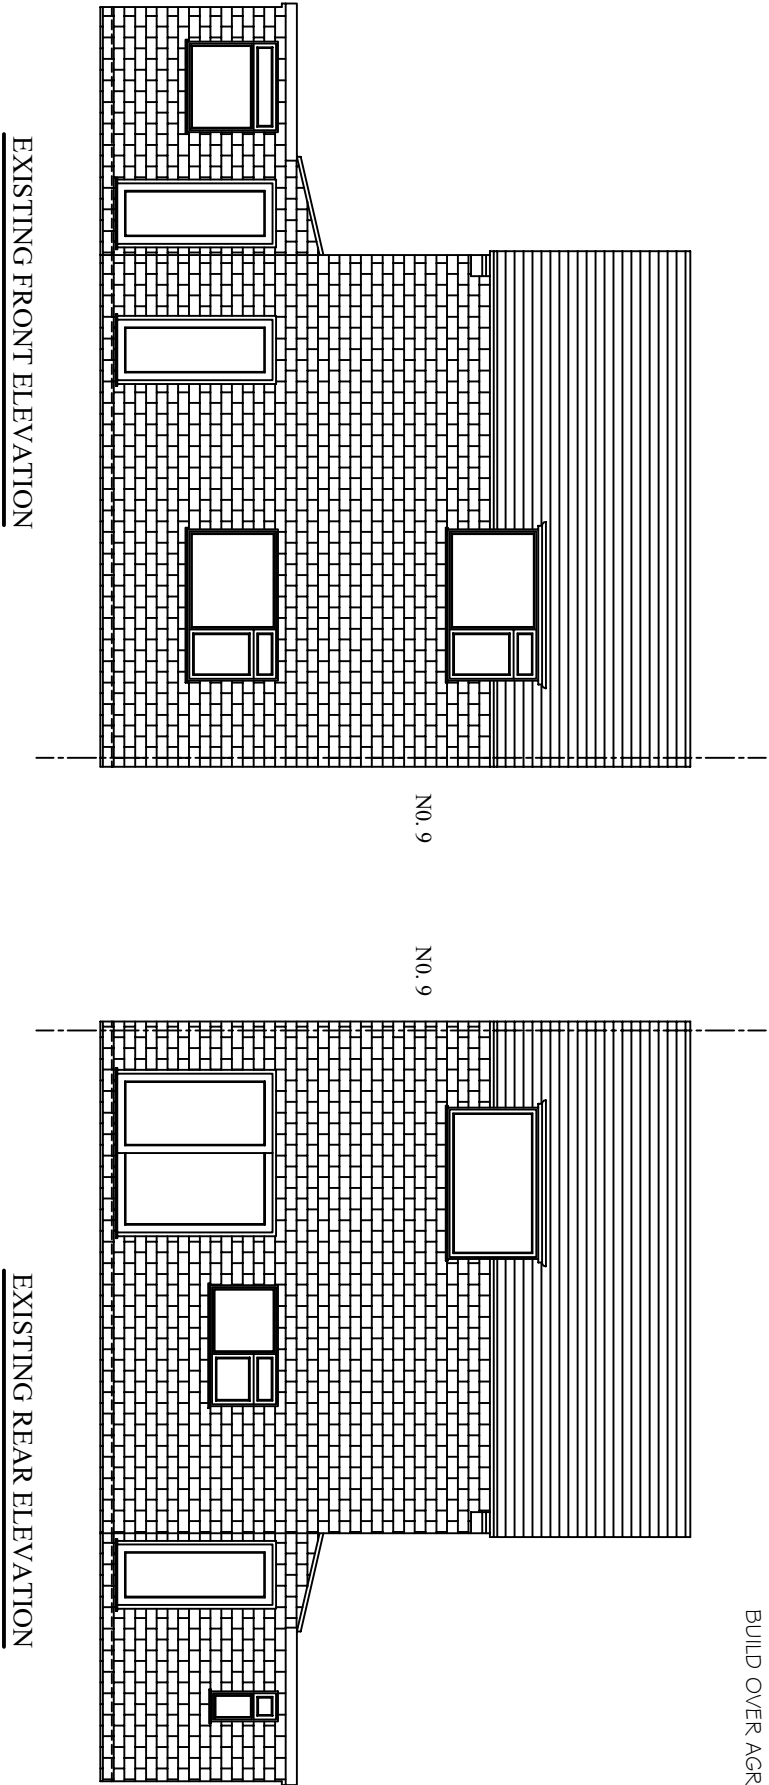

- * NEW MATERIALS TO MATCH EXISTING MATERIALS.
- * NEW SKY LIGHTS TO PROTRUDE NO MORE THAN 0.30 M FROM ORIGINAL ROOF SLOPE OR OTHERWISE SPECIFIED ON PLANS.
- * NEW VELUX WINDOWS TO PROTRUDE NO MORE THAN 0.15 M FROM ORIGINAL ROOF SLOPE.

Site		Project		Drwg Title		Designed		Drawn	
66 ST ALBAN'S CLOSE, GRAVESEND, DA12 5SE		PROPOSED GROUND FLOOR EXTENSION (PERMITTED DEVELOPMENT)		EXISTING & PROPOSED ELEVATIONS		HTPBRC		HTPBRC	
						Scales		Rev	
						1:100			
						Drwg No.		Date	
						DA12AFPP3		MAY 2024	