
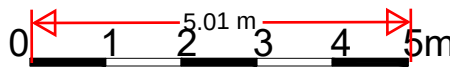
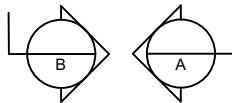
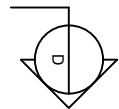
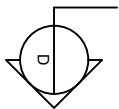
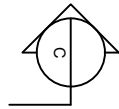
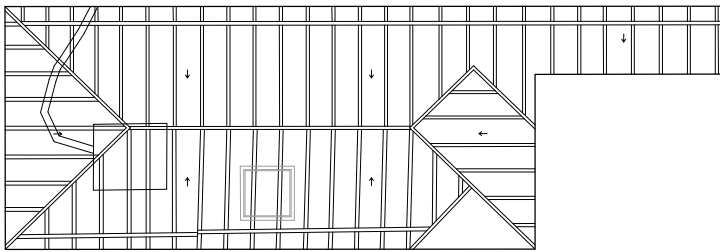
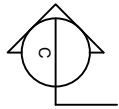
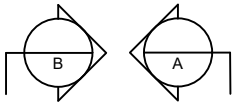


EXISTING LOFT PLAN

1:100

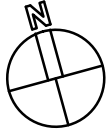

Project
MARY ANNE DOYLE HOUSE, SEYMOUR RD, NORTHFLEET, KENT. SISTERS OF MERCY

Client
SISTERS OF MERCY

Copyright belongs to Clay Architecture Ltd. All dimensions are to be verified by the contractor before commencing works.

clay architecture

Great Lines Studios, Marlborough Road, Gillingham, Kent ME7 5HB

T: 01634 573 017
www.clayarchitecture.com
E: design@clayarchitects.com

Title
PLANNING
EXISTING LOFT PLAN
Drawing No. 5291/PL/105

Scale 1:100 @ A3 size
Date 23/10/2023
Drawn GEN Authorised KG
Revision /

clay architecture
FOR PLANNING
ISSUE DATE: 16/11/23