



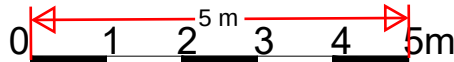

1:100

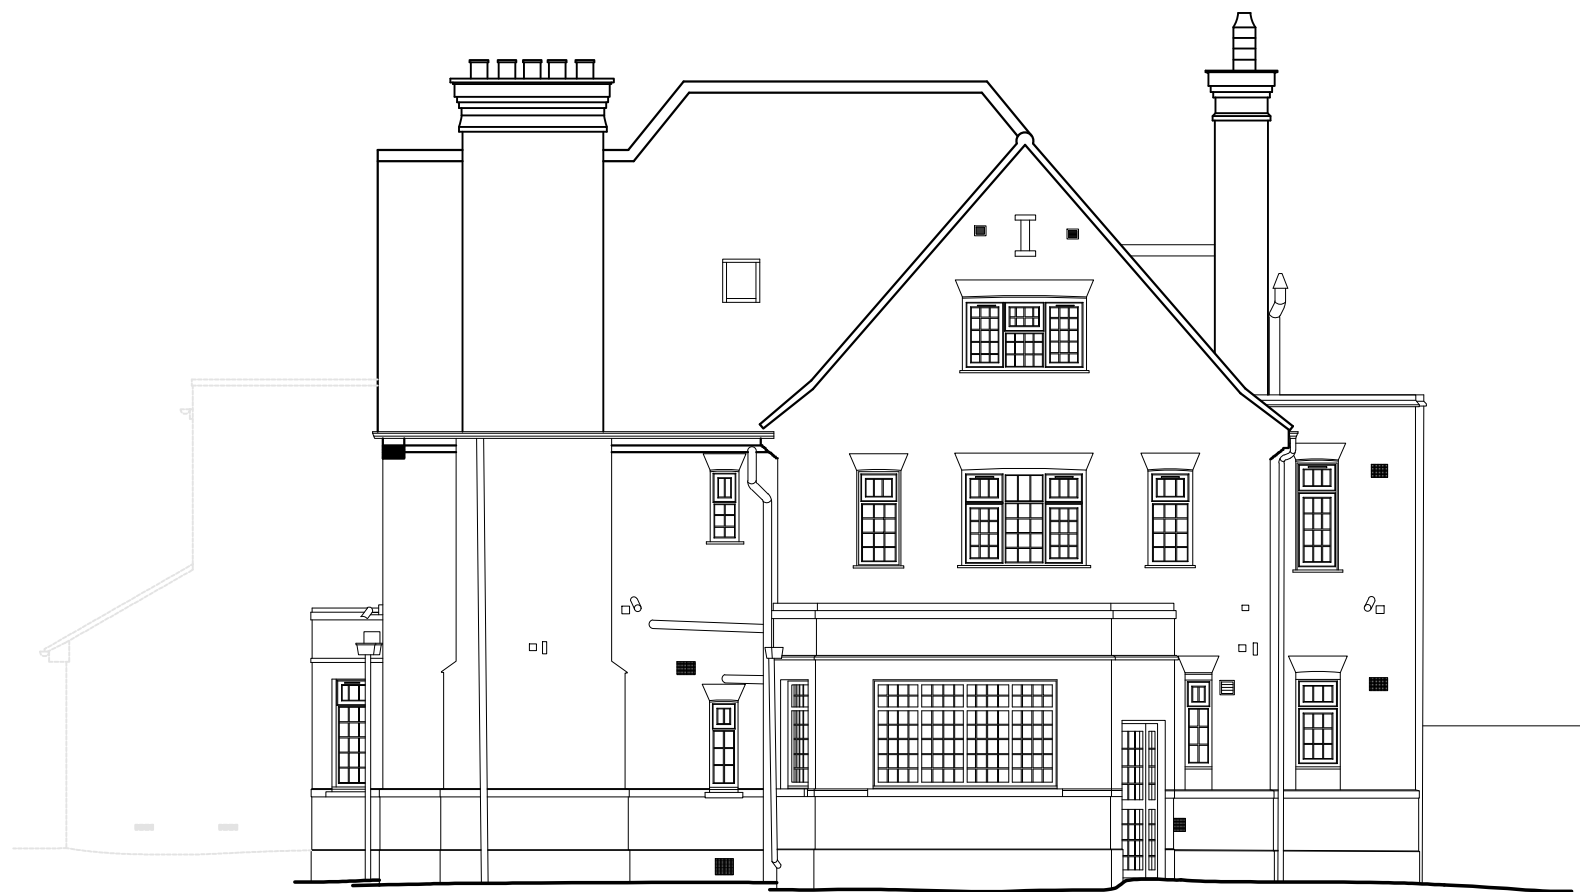

Project

Project
MARY ANN DOYLE HOUSE, SEYMOR RD, NORTHFLEE, KENT.
PROPOSED HMO, (DA11 7BW)

Client
SISTERS OF MERCY

Copyright belongs to Clay Architecture Ltd. All dimensions are to be verified by the contractor before commencing works.

clay architecture

Great Lines Studios, Marlborough Road, Gillingham, Kent ME7 5HB

T: 01634 573 017

www.clayarchitecture.com

E: design@clayarchitects.com

Title

PLANNING

EXISTING RIGHT ELEVATION

Drawing No. 5291/PL/108

scale 1:100

Date 16/11/23

Drawn GEN Authorised KG

Revision R

Rev.	Date	By	Notes
------	------	----	-------

clay architecture

FOR PLANNING

ISSUE DATE: 16/11/23