

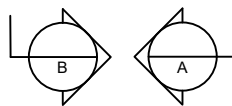
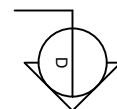
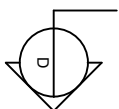
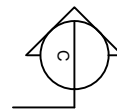
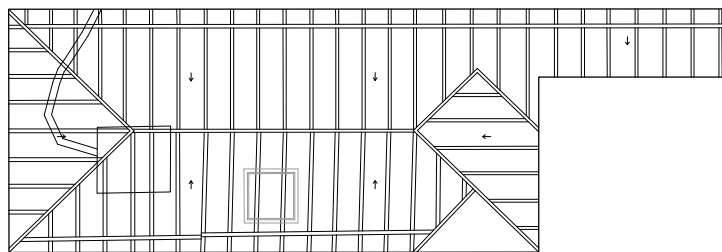
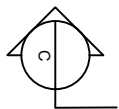
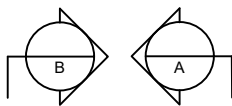


PROPOSED LOFT PLAN

1:100

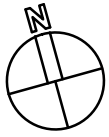

NO CHANGE

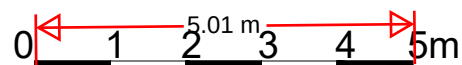

Project
MARY ANNE DOYLE HOUSE, SEYMOUR RD, NORTHFLEET, KENT. SISTERS OF MERCY
PROPOSED HMO (DA11 7BW)

Client
SISTERS OF MERCY
Copyright belongs to Clay Architecture Ltd. All dimensions are to be verified by the contractor before commencing works.

clay architecture

Great Lines Studios, Marlborough Road, Gillingham, Kent ME7 5HB

T: 01634 573 017
www.clayarchitecture.com
E: design@clayarchitects.com

Title
PLANNING
PROPOSED LOFT PLAN
Drawing No. 5291/PL/125

Scale 1:100 @ A3 size
Date 23/10/2023
Drawn GEN Authorised KG
Revision /

clay architecture
FOR PLANNING
ISSUE DATE: 16/11/23