
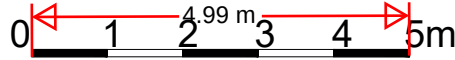


PROPOSED SECTION C
1:100

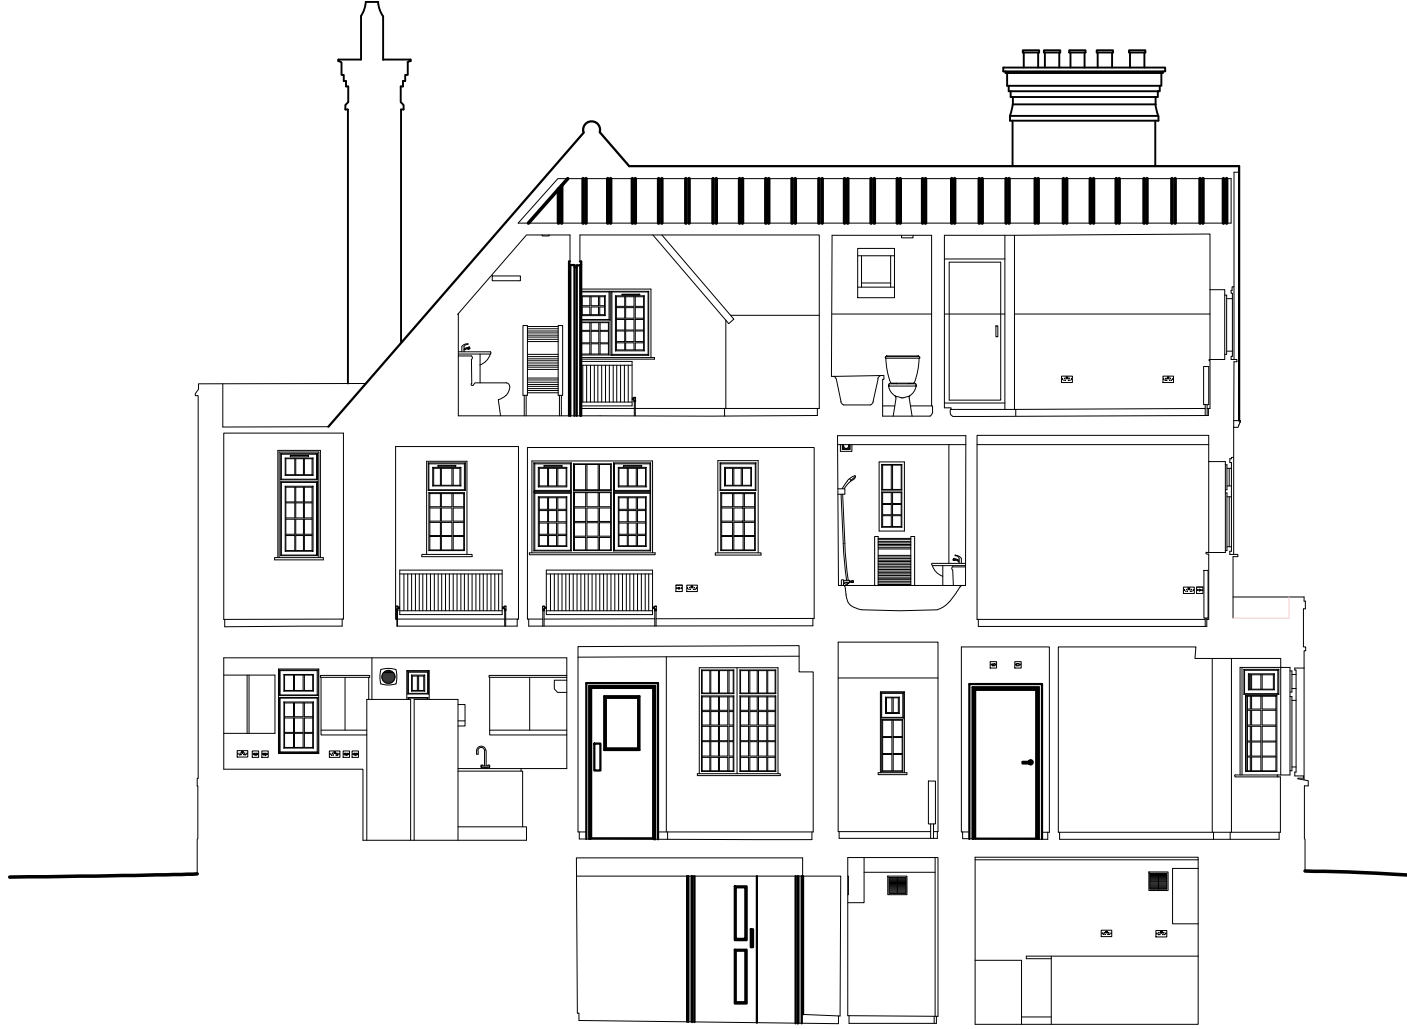

Project
MARY ANN DOYLE HOUSE, SEYMOR RD, NORTHFLEET, KENT.
PROPOSED HMO, (DA11 7BW)

Rev. Date By Notes

Client
SISTERS OF MERCY
Copyright belongs to Clay Architecture Ltd. All dimensions are to be verified by the contractor before commencing works.

clay architecture

Great Lines Studios, Marlborough Road, Gillingham, Kent ME7 5HB

T: 01634 573 017

www.clayarchitecture.com

E: design@clayarchitects.com

Title
PLANNING
PROPOSED SECTION C
Drawing No. 5291/PL/133

Scale 1:100 @ A3 size
Date 16/11/23
Drawn GEN Authorised KG
Revision R

clay architecture

FOR PLANNING

ISSUE DATE: 16/11/23