



Notes:

- Do not scale from this drawing.
- All dimensions to be verified on site and is in mm.
- Builder to verify all dimensions, heights and levels prior to commencement of work.
- All documents shall be checked to ensure that they are compatible by the contractor before construction commences. In the event of apparent ambiguity, the contractor shall visit the site and acquaint himself with the existing conditions.
- The contractor shall issue all statutory notices to the local Authority during progress.

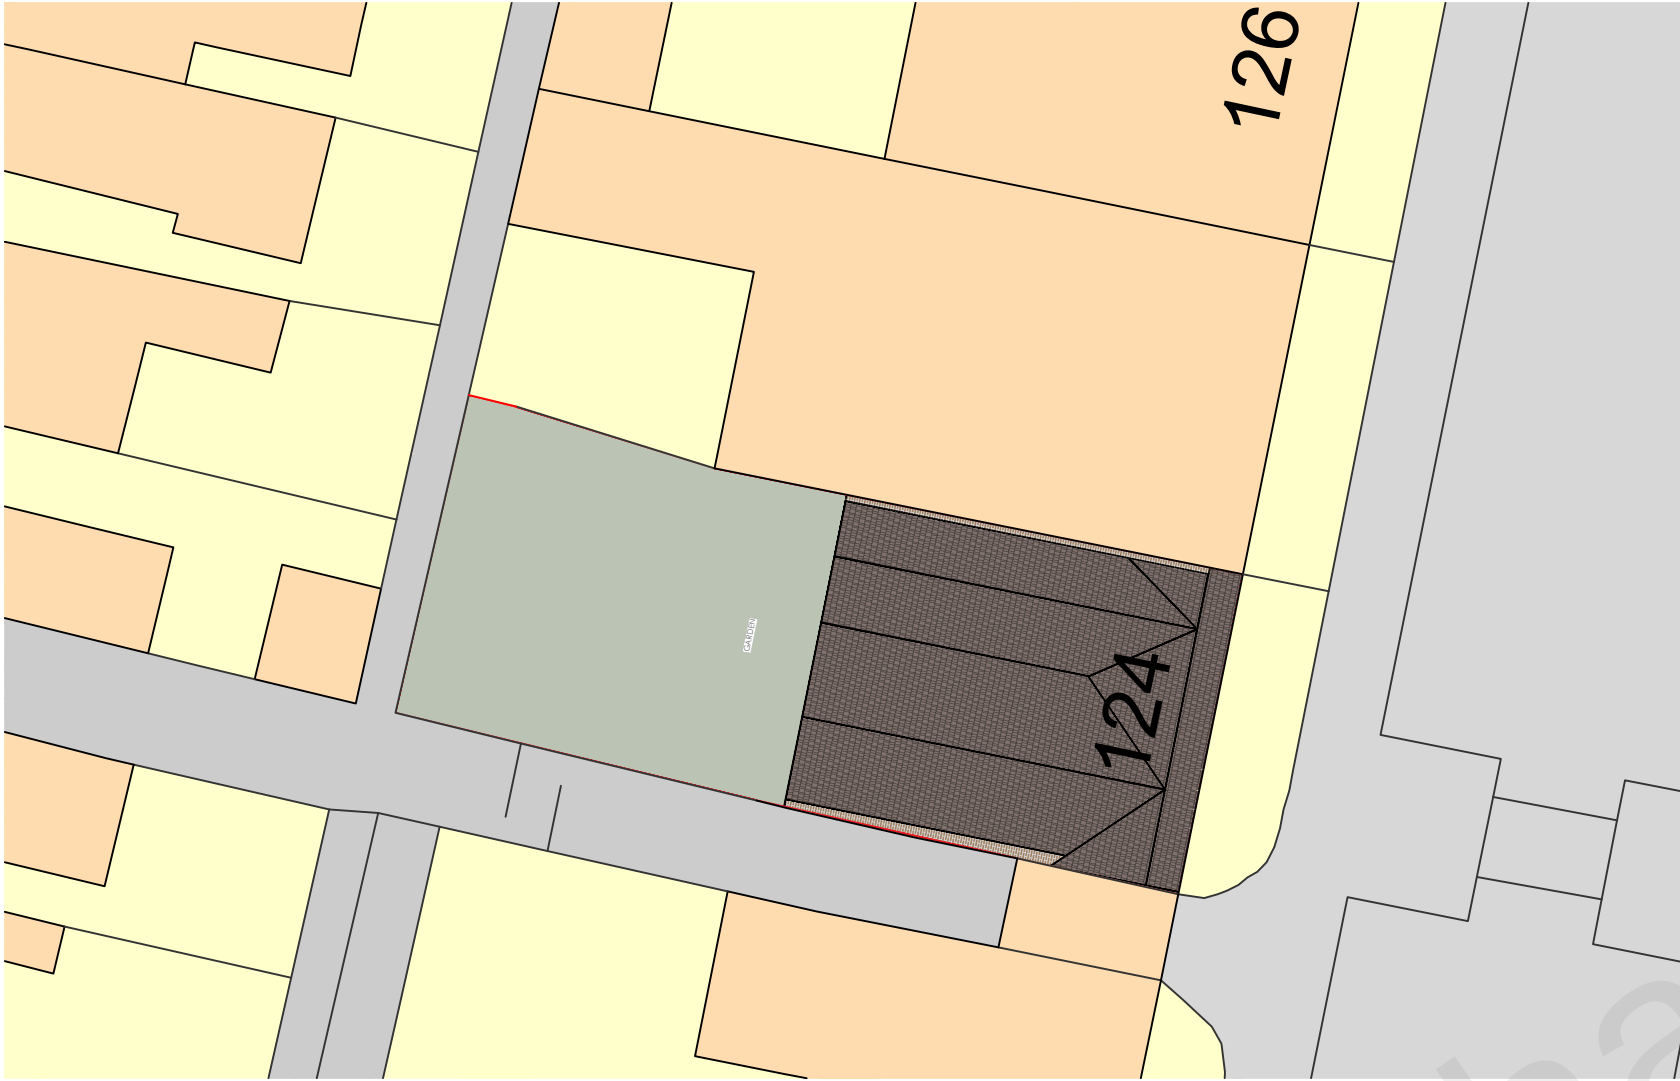

Existing Block Plan 1:200

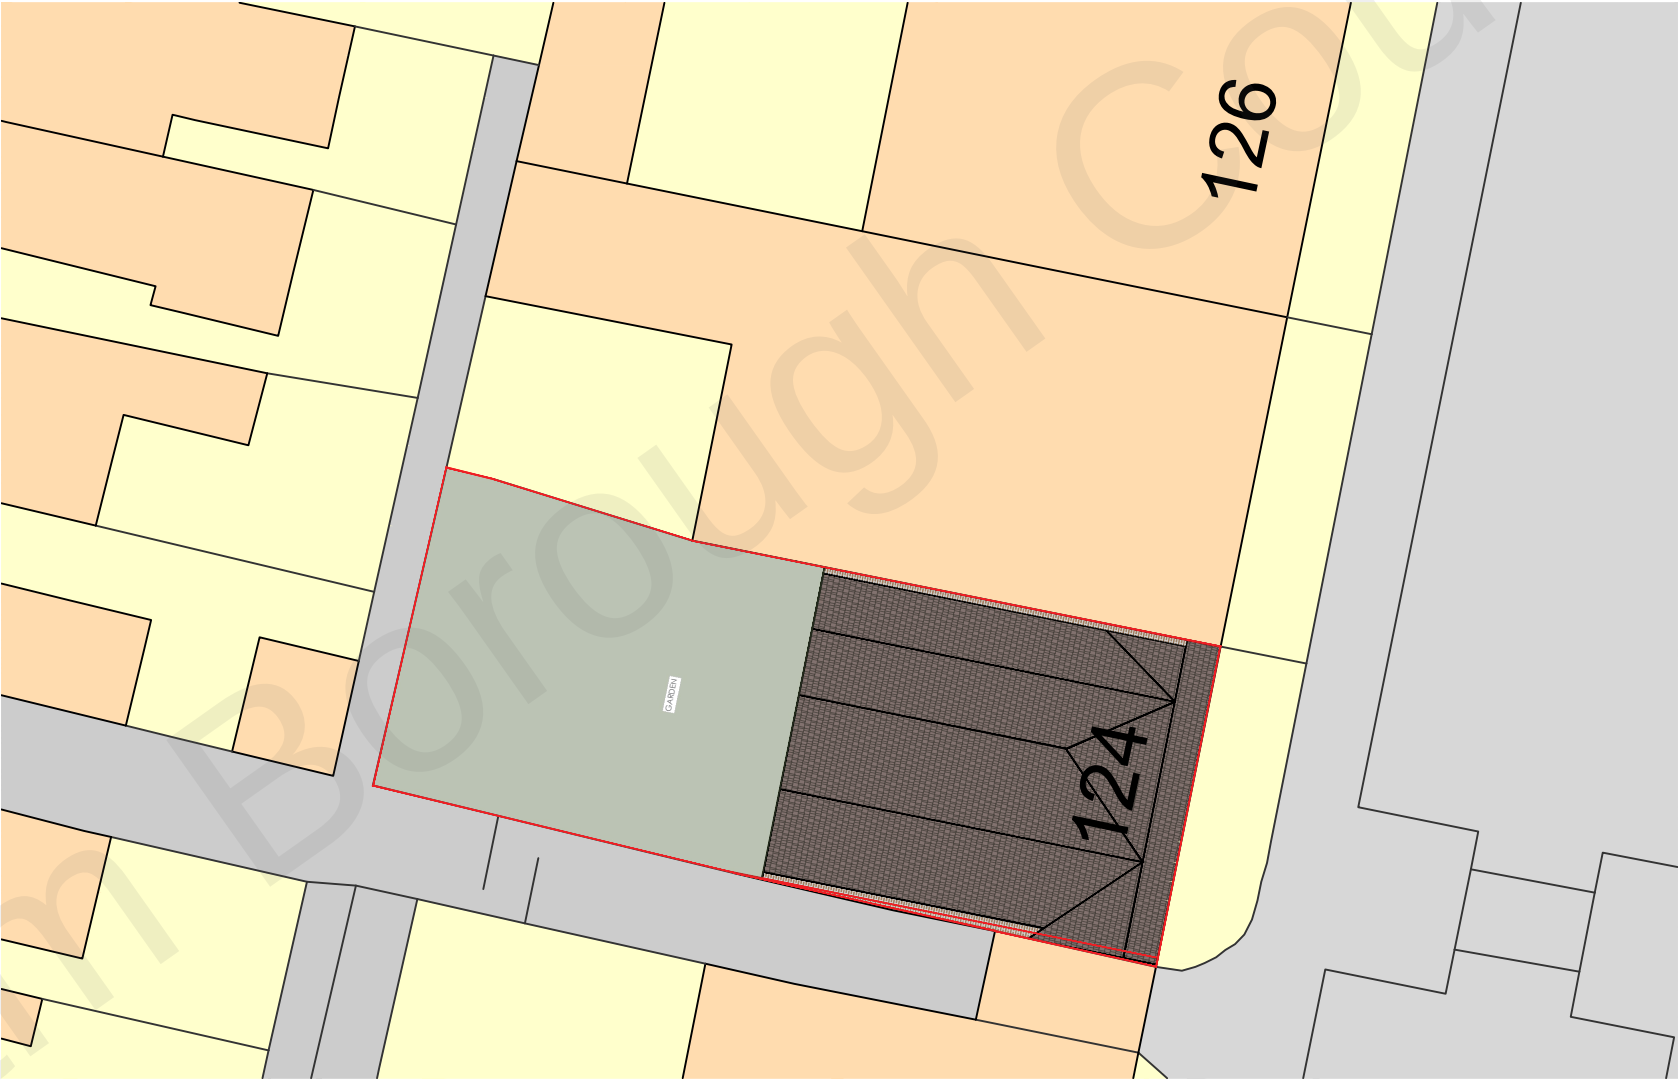

Proposed Block Plan 1:200



Location Plan 1:1250



A	-	-	-/-/-
REV:	DESCRIPTION:	BY:	DATE:

STATUS: PLANNING

Whitehall Place
47 The Terrace,
Gravesend, Kent
DA12 2DL
01474 247 787
info@barronedwards.co.uk
www.barronedwards.co.uk

SITE:	124 Wellington Street Gravesend Kent DA12 1JE
TITLE:	Location Plan Existing Block Plan Proposed Block Plan

SCALE AT A2: 1:200, 1:1250	DATE: 12.10.2022	DRAWN: SA
PROJECT NO: 220312-A	DRAWING NO: 001	REVISION: A

1:200



1:1250

