



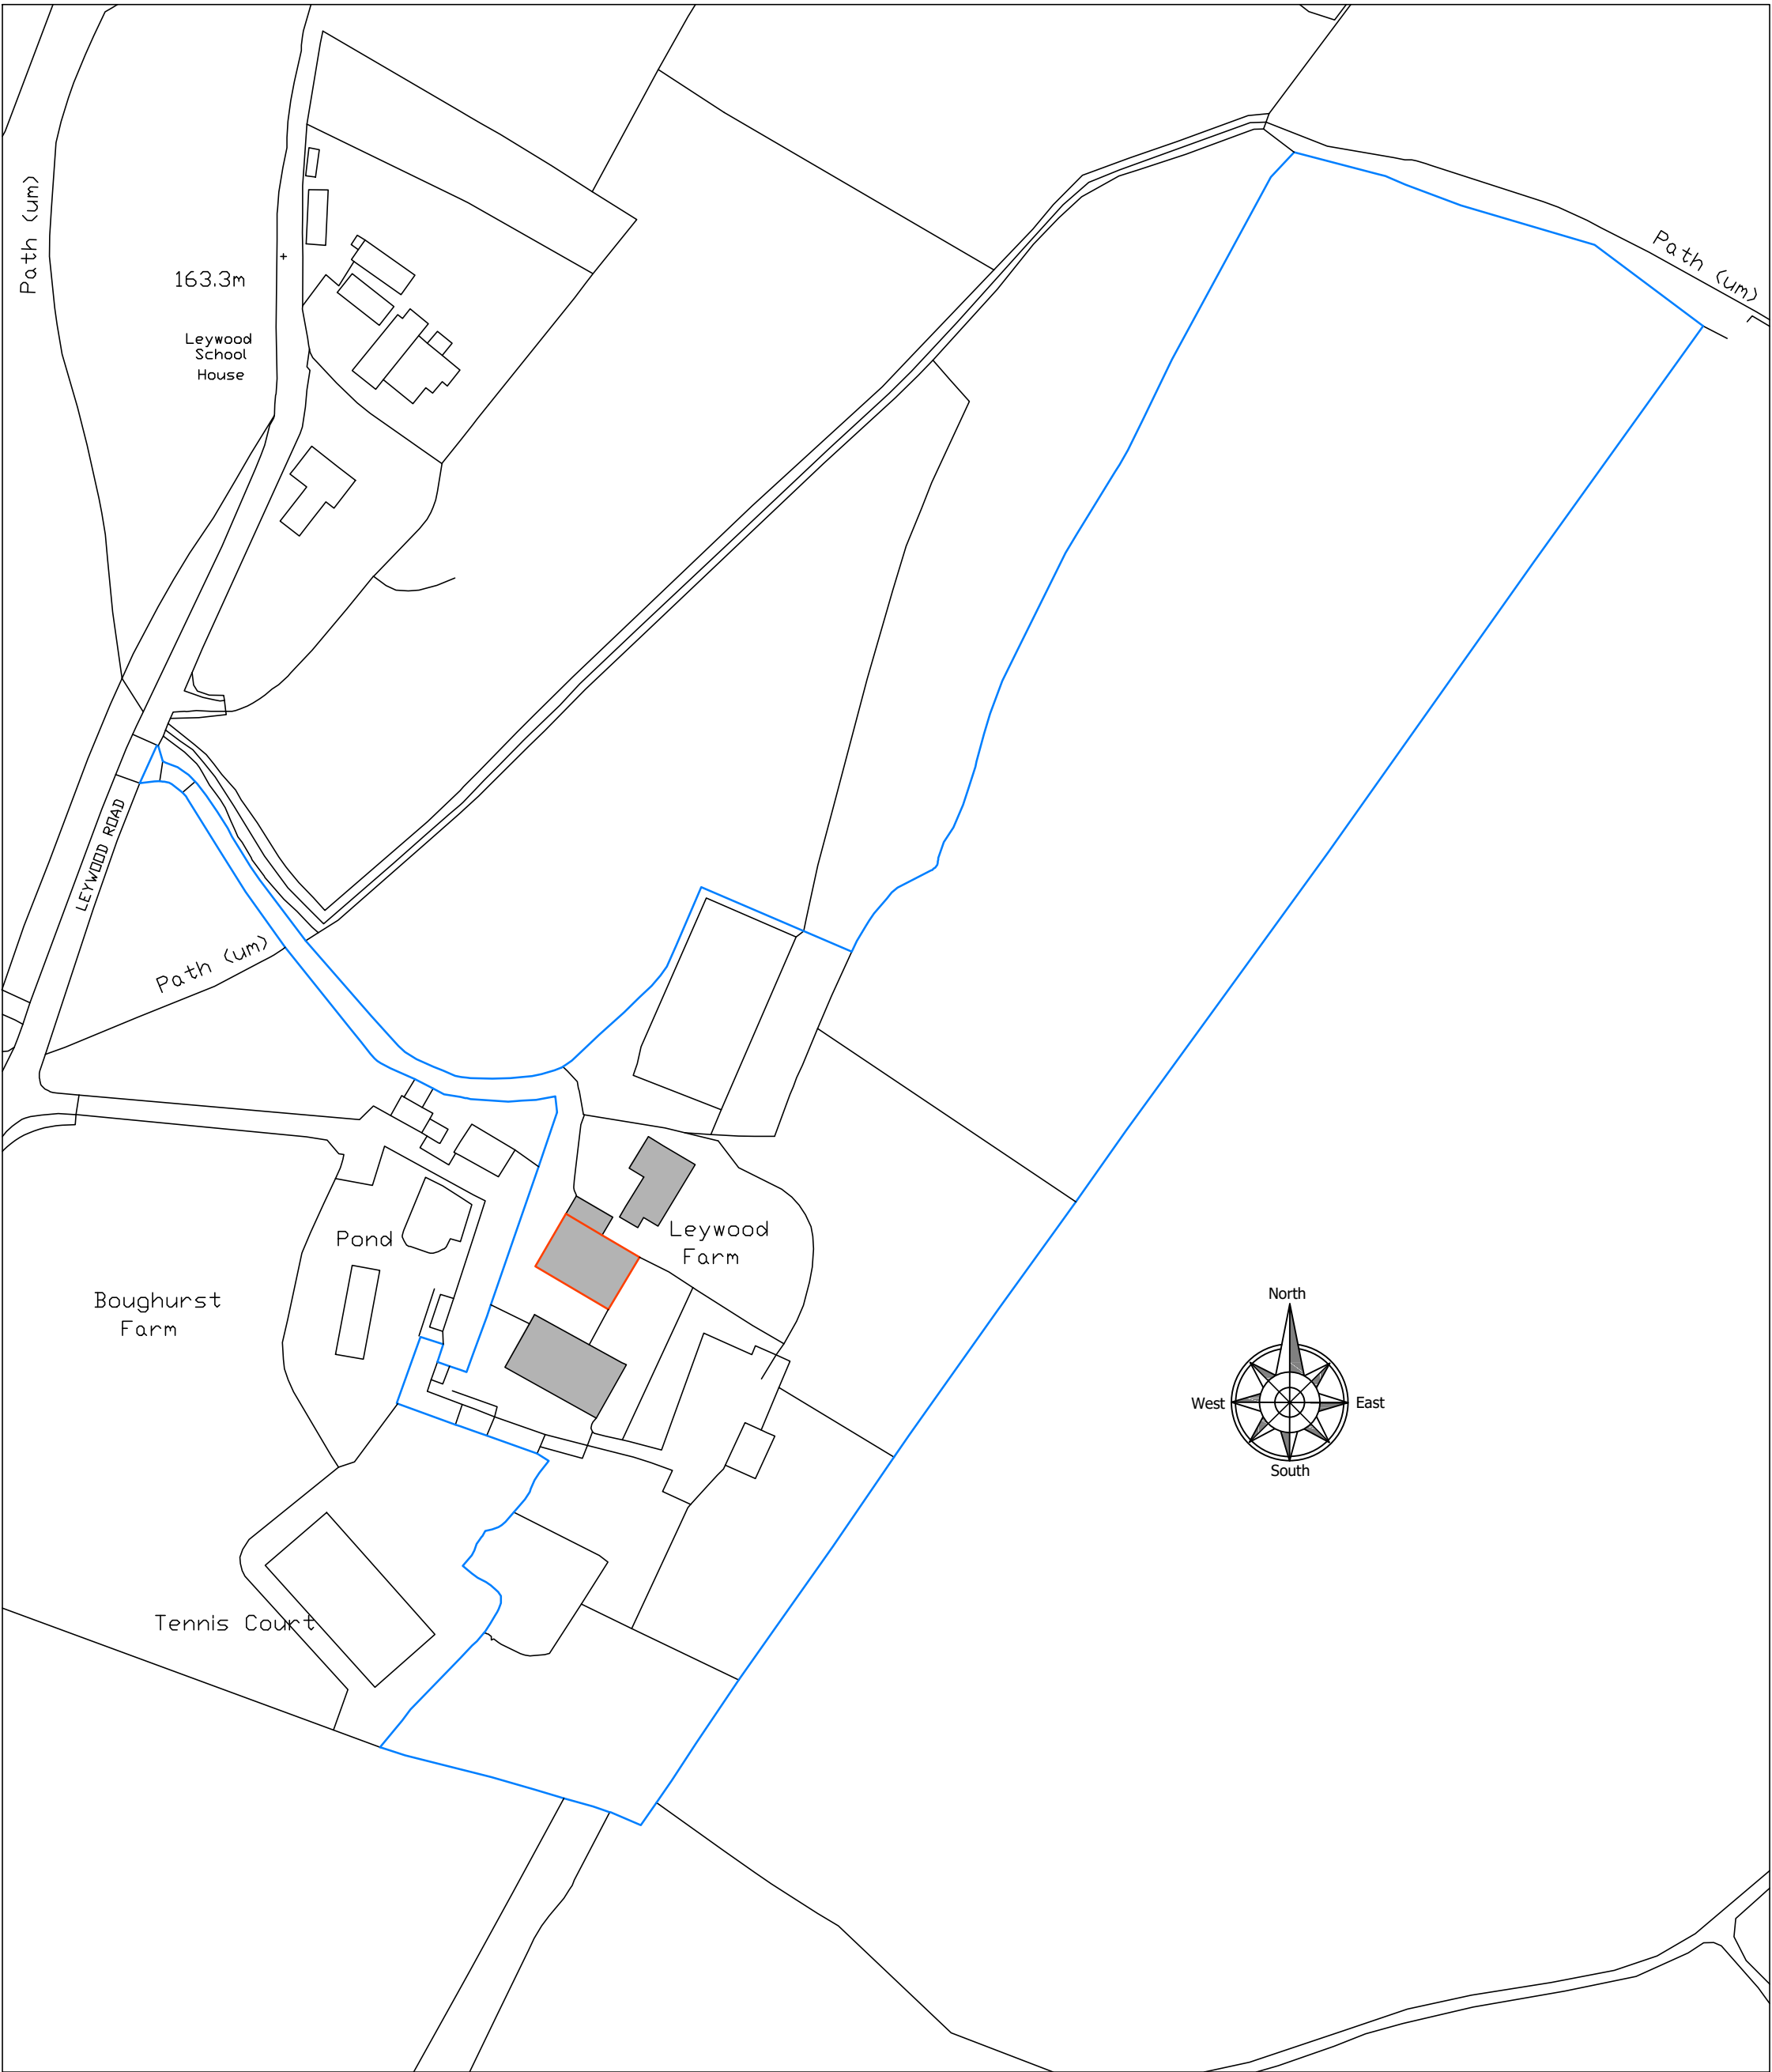

SCALE BAR @ 1:1250

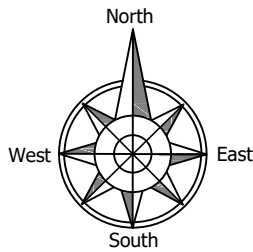

BARN LOCATION PLAN

Date	No	Revision
Penfold Project Services		
Epmarket, Wrotham Road, Meopham, Kent, DA13 0JH Telephone: 01474 816690 e-mail: apenfold448@btinternet.com		
Job Title:	LEYWOOD FARM LEYWOOD ROAD MEOPHAM KENT DA13 0UD	
Dwg Title:	BARN SITE LOCATION PLAN	
Scale:	1:1250 @ A2	
Dwg No.:	103	
Date:	February 2024	