



Refuse Store Plan, scale 1:25


Waste and Bin Capacity Calculation




WASTE TYPE	CAPACITY PER BED-SPACE	CAPACITY FOR 75 BED-SPACES	TOTAL BIN QUANTITIES
RECYCLABLE WASTE	60L	4500L	5x1100L
NON-RECYCLABLE WASTE	30L	2250L	2x1100L
CLINICAL WASTE	10L	750L	4x240L
FOOD WASTE	10L	750L	4x240L
TOTAL CAPACITY		8250L	9620L

7x1.27m²=8.89m²
8x0.27m²=2.16m²
Total= 11.05m²

2.5x11.05=27.62m²
Bin Store Are 28.1m² > 27.62m²

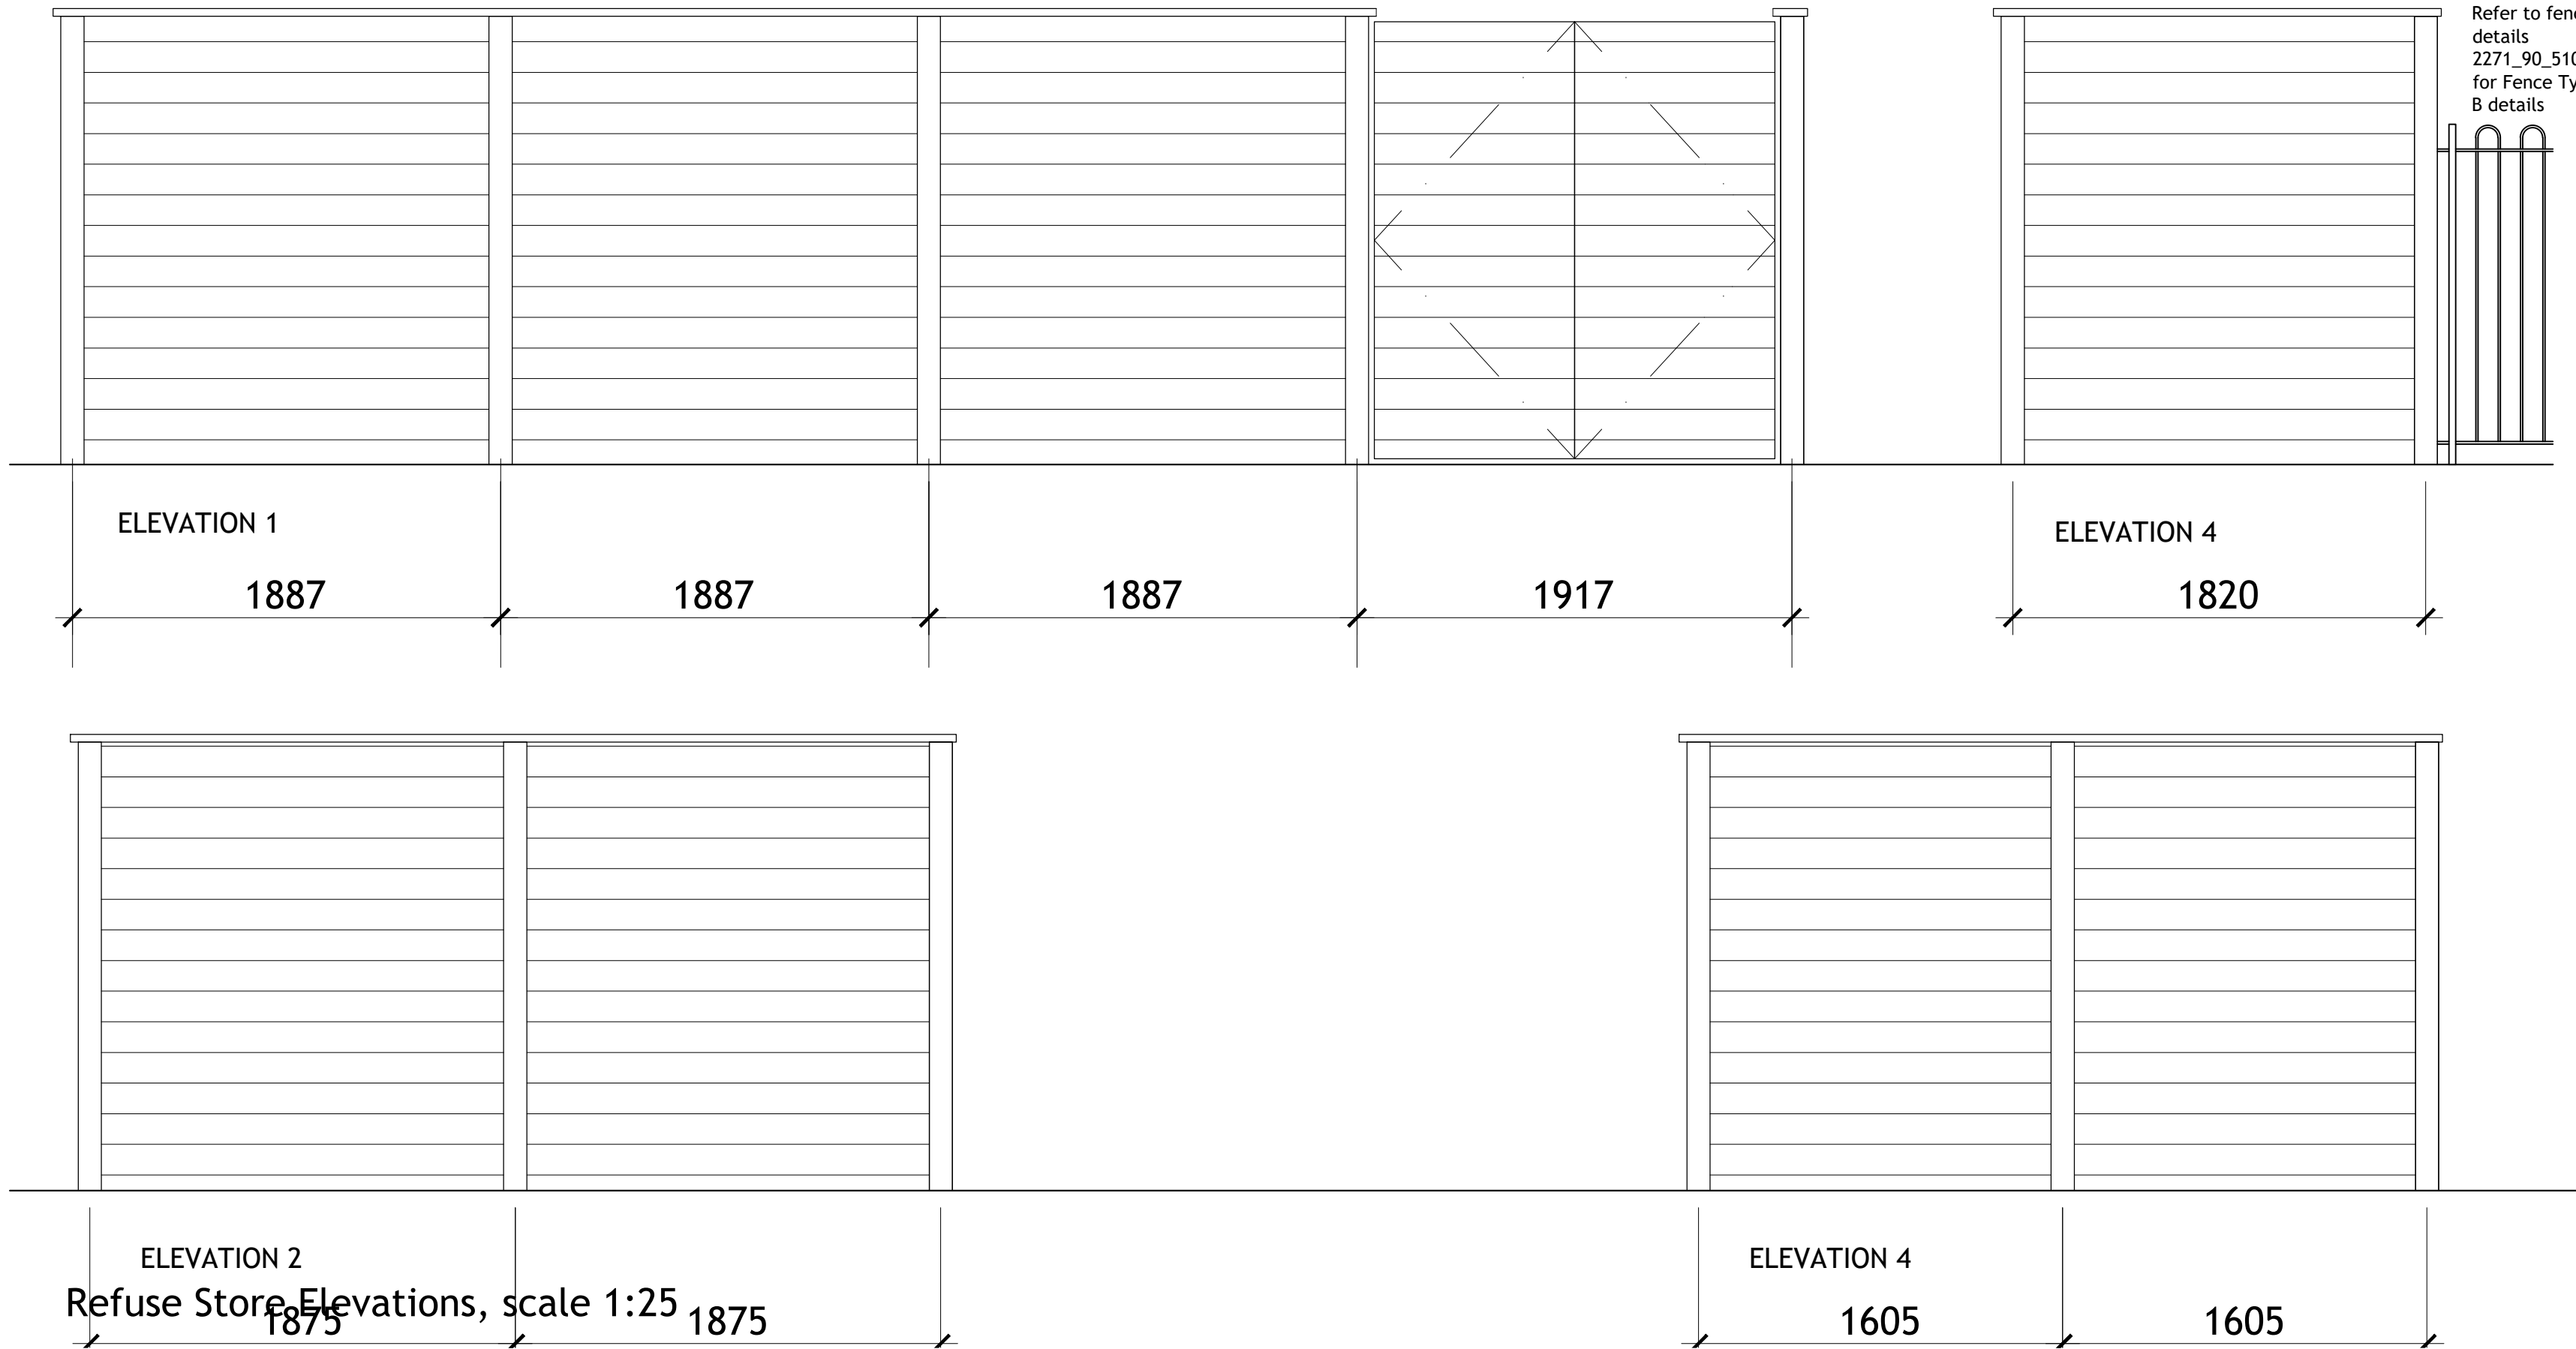

Refuse Store Elevations, scale 1:25

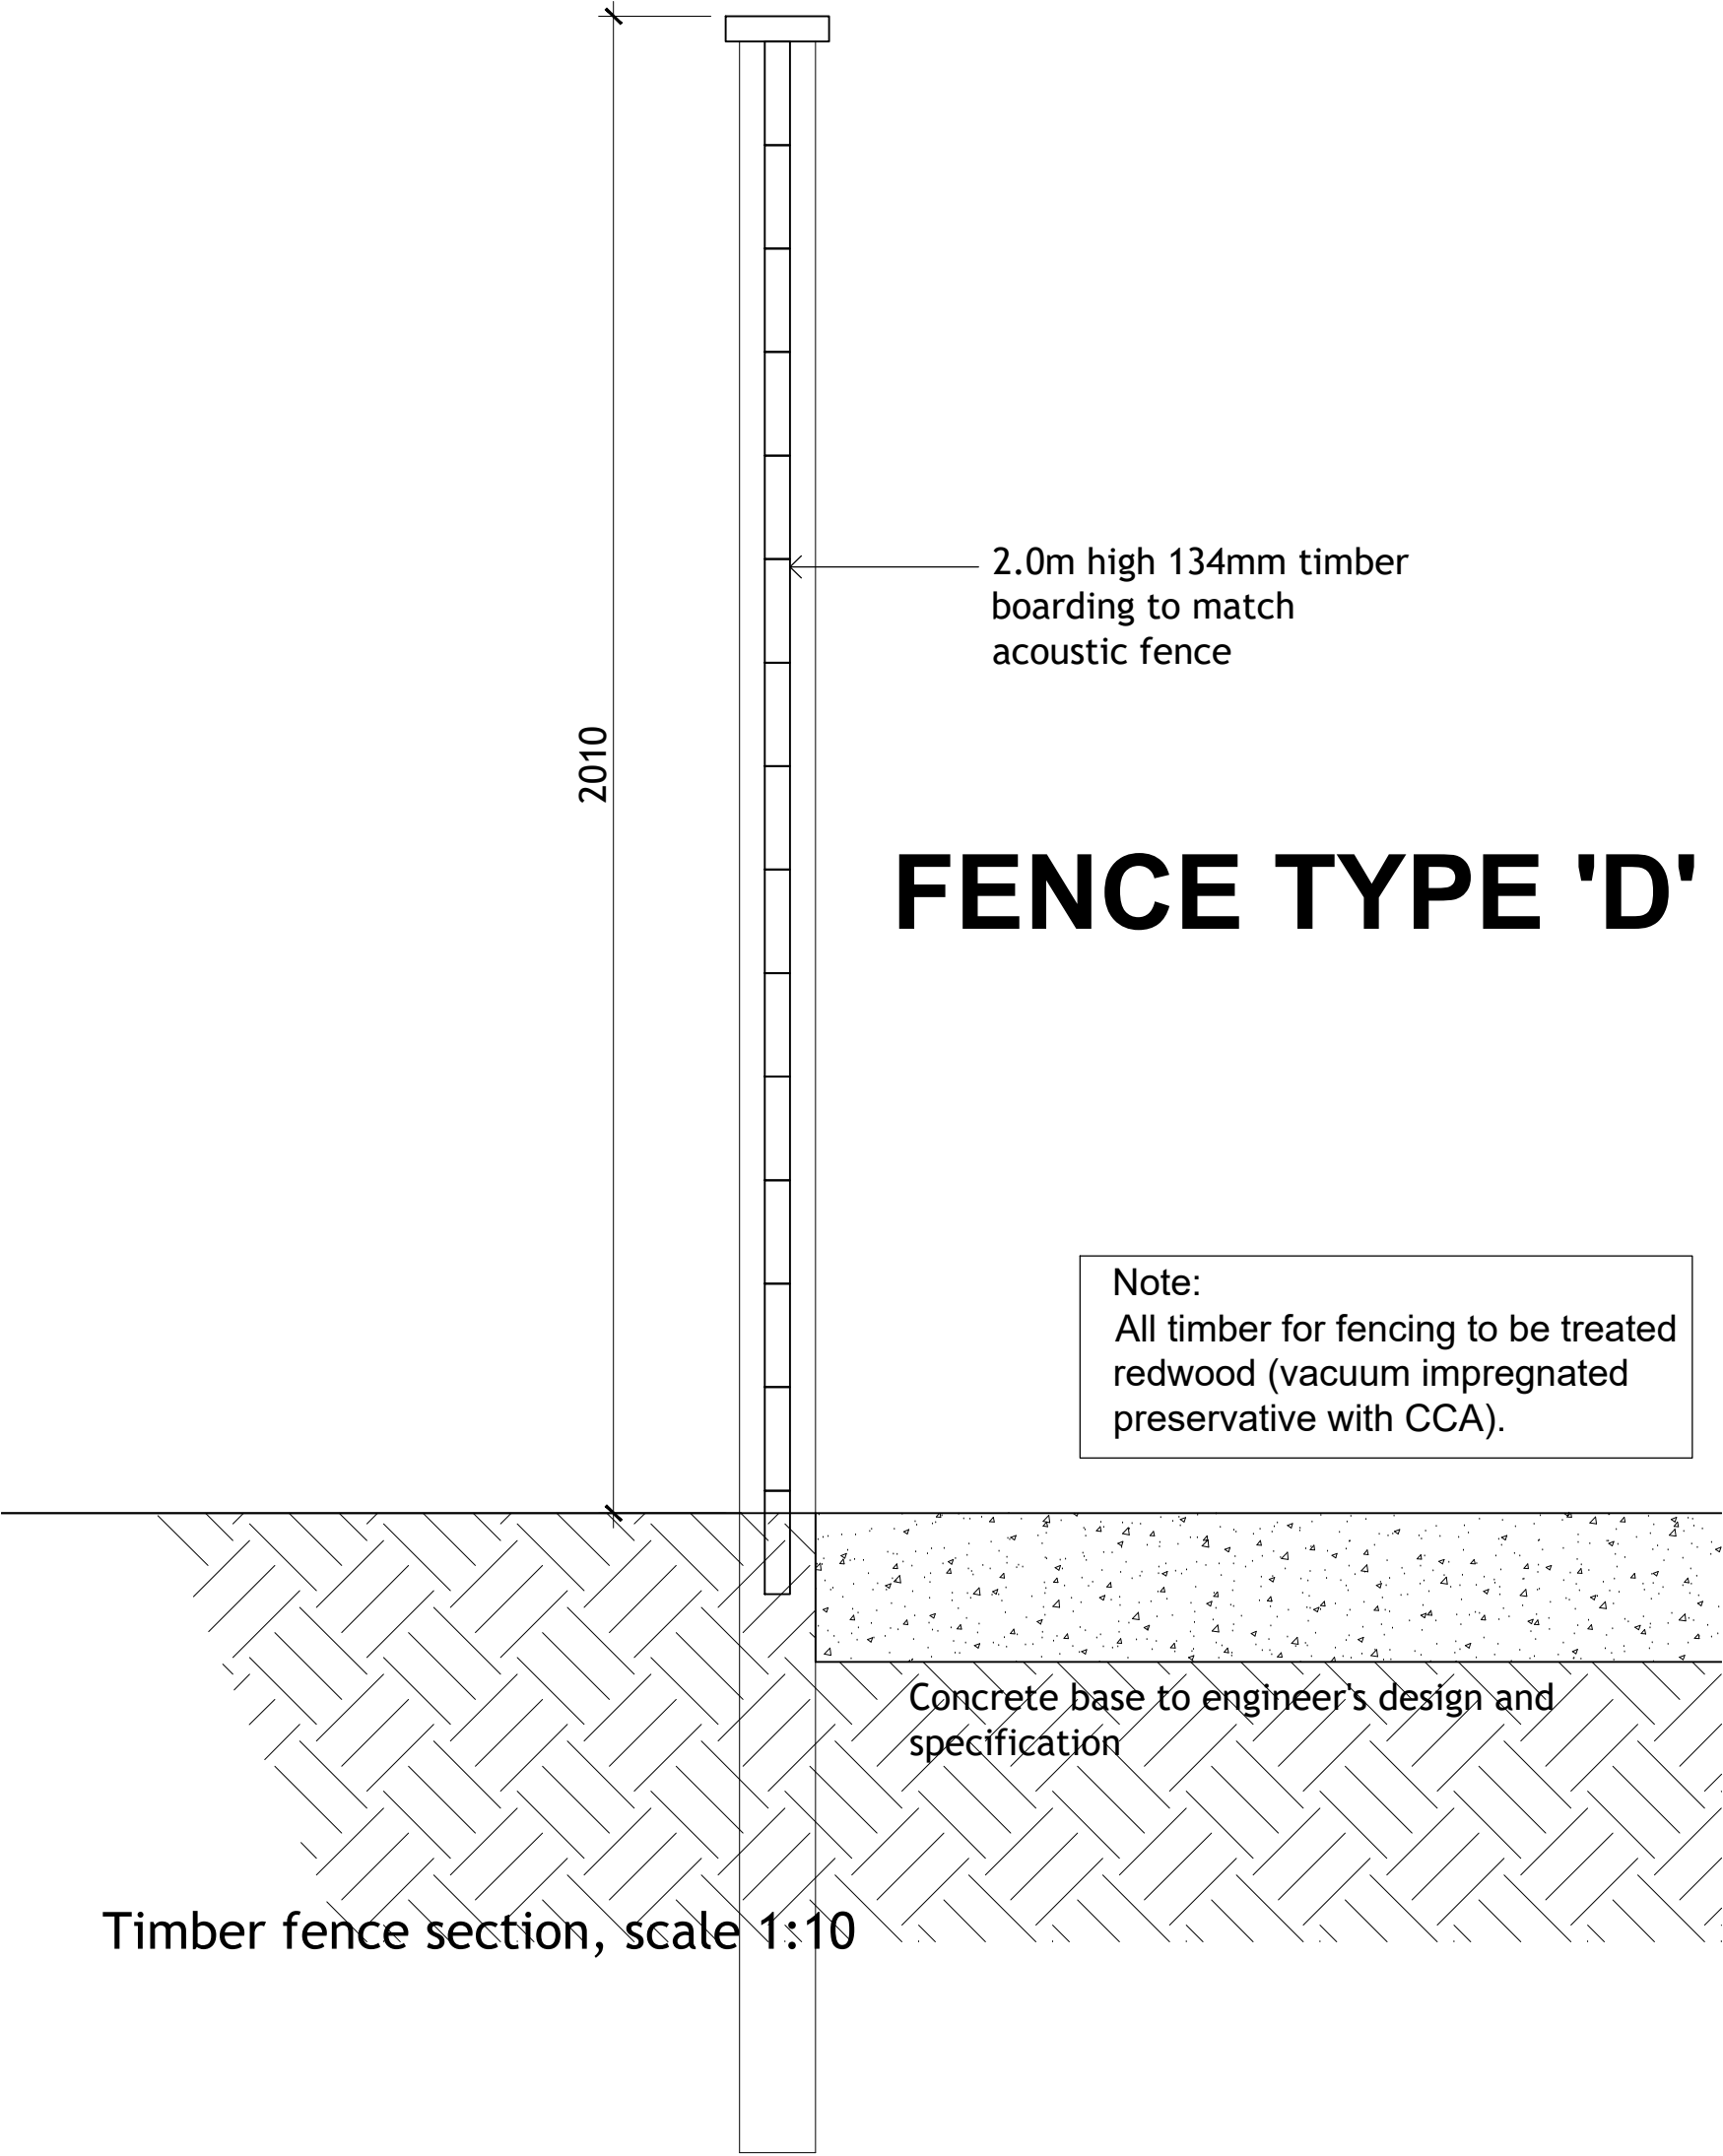

General Notes:

Do not scale from this drawing- refer only to stated dimensions. If in doubt request clarification from the office. This drawing, and associated copyright, is the property of Convery Prently Shields Architects Ltd.

Revision	Initials	Date
A	WG	25.02.25
1.	Construction Issue	
B	WG	06.03.25
1.	Construction Issue	
C	WG	22.09.25
1.	1100L bin locations shown.	

CONSTRUCTION

cps

ConveryPrentlyShields
ARCHITECTS
Incorporating Young & Gault
215 St Vincent Street, Glasgow, G2 2DT
www.converyprentlyshields.co.uk 0141 228 1500

CLIENT

PROJECT

DRAWING

Simply Construct Ltd

Proposed Care Home
Former Battle of Britain Site,
Coldharbour Road,
Northfleet, Gravesend,
DA11 8NT

Refuse Store Details

PAPER SIZE

SCALE

DATE

A1

1:10/1:25

31.05.24

DRAWING NUMBER

REVISION

2271_90_513

C