



# Land North of Camer Road, Meopham Environmental Statement

Volume II: Technical Appendices


Iceni Projects Limited on  
behalf of The McManus Family

February 2026

**Iceni Projects Ltd.**

Da Vinci House, 44 Saffron Hill, London, ECN1 8FH

**T:** 020 3640 8508 **W:** [iceniprojects.com](http://iceniprojects.com)

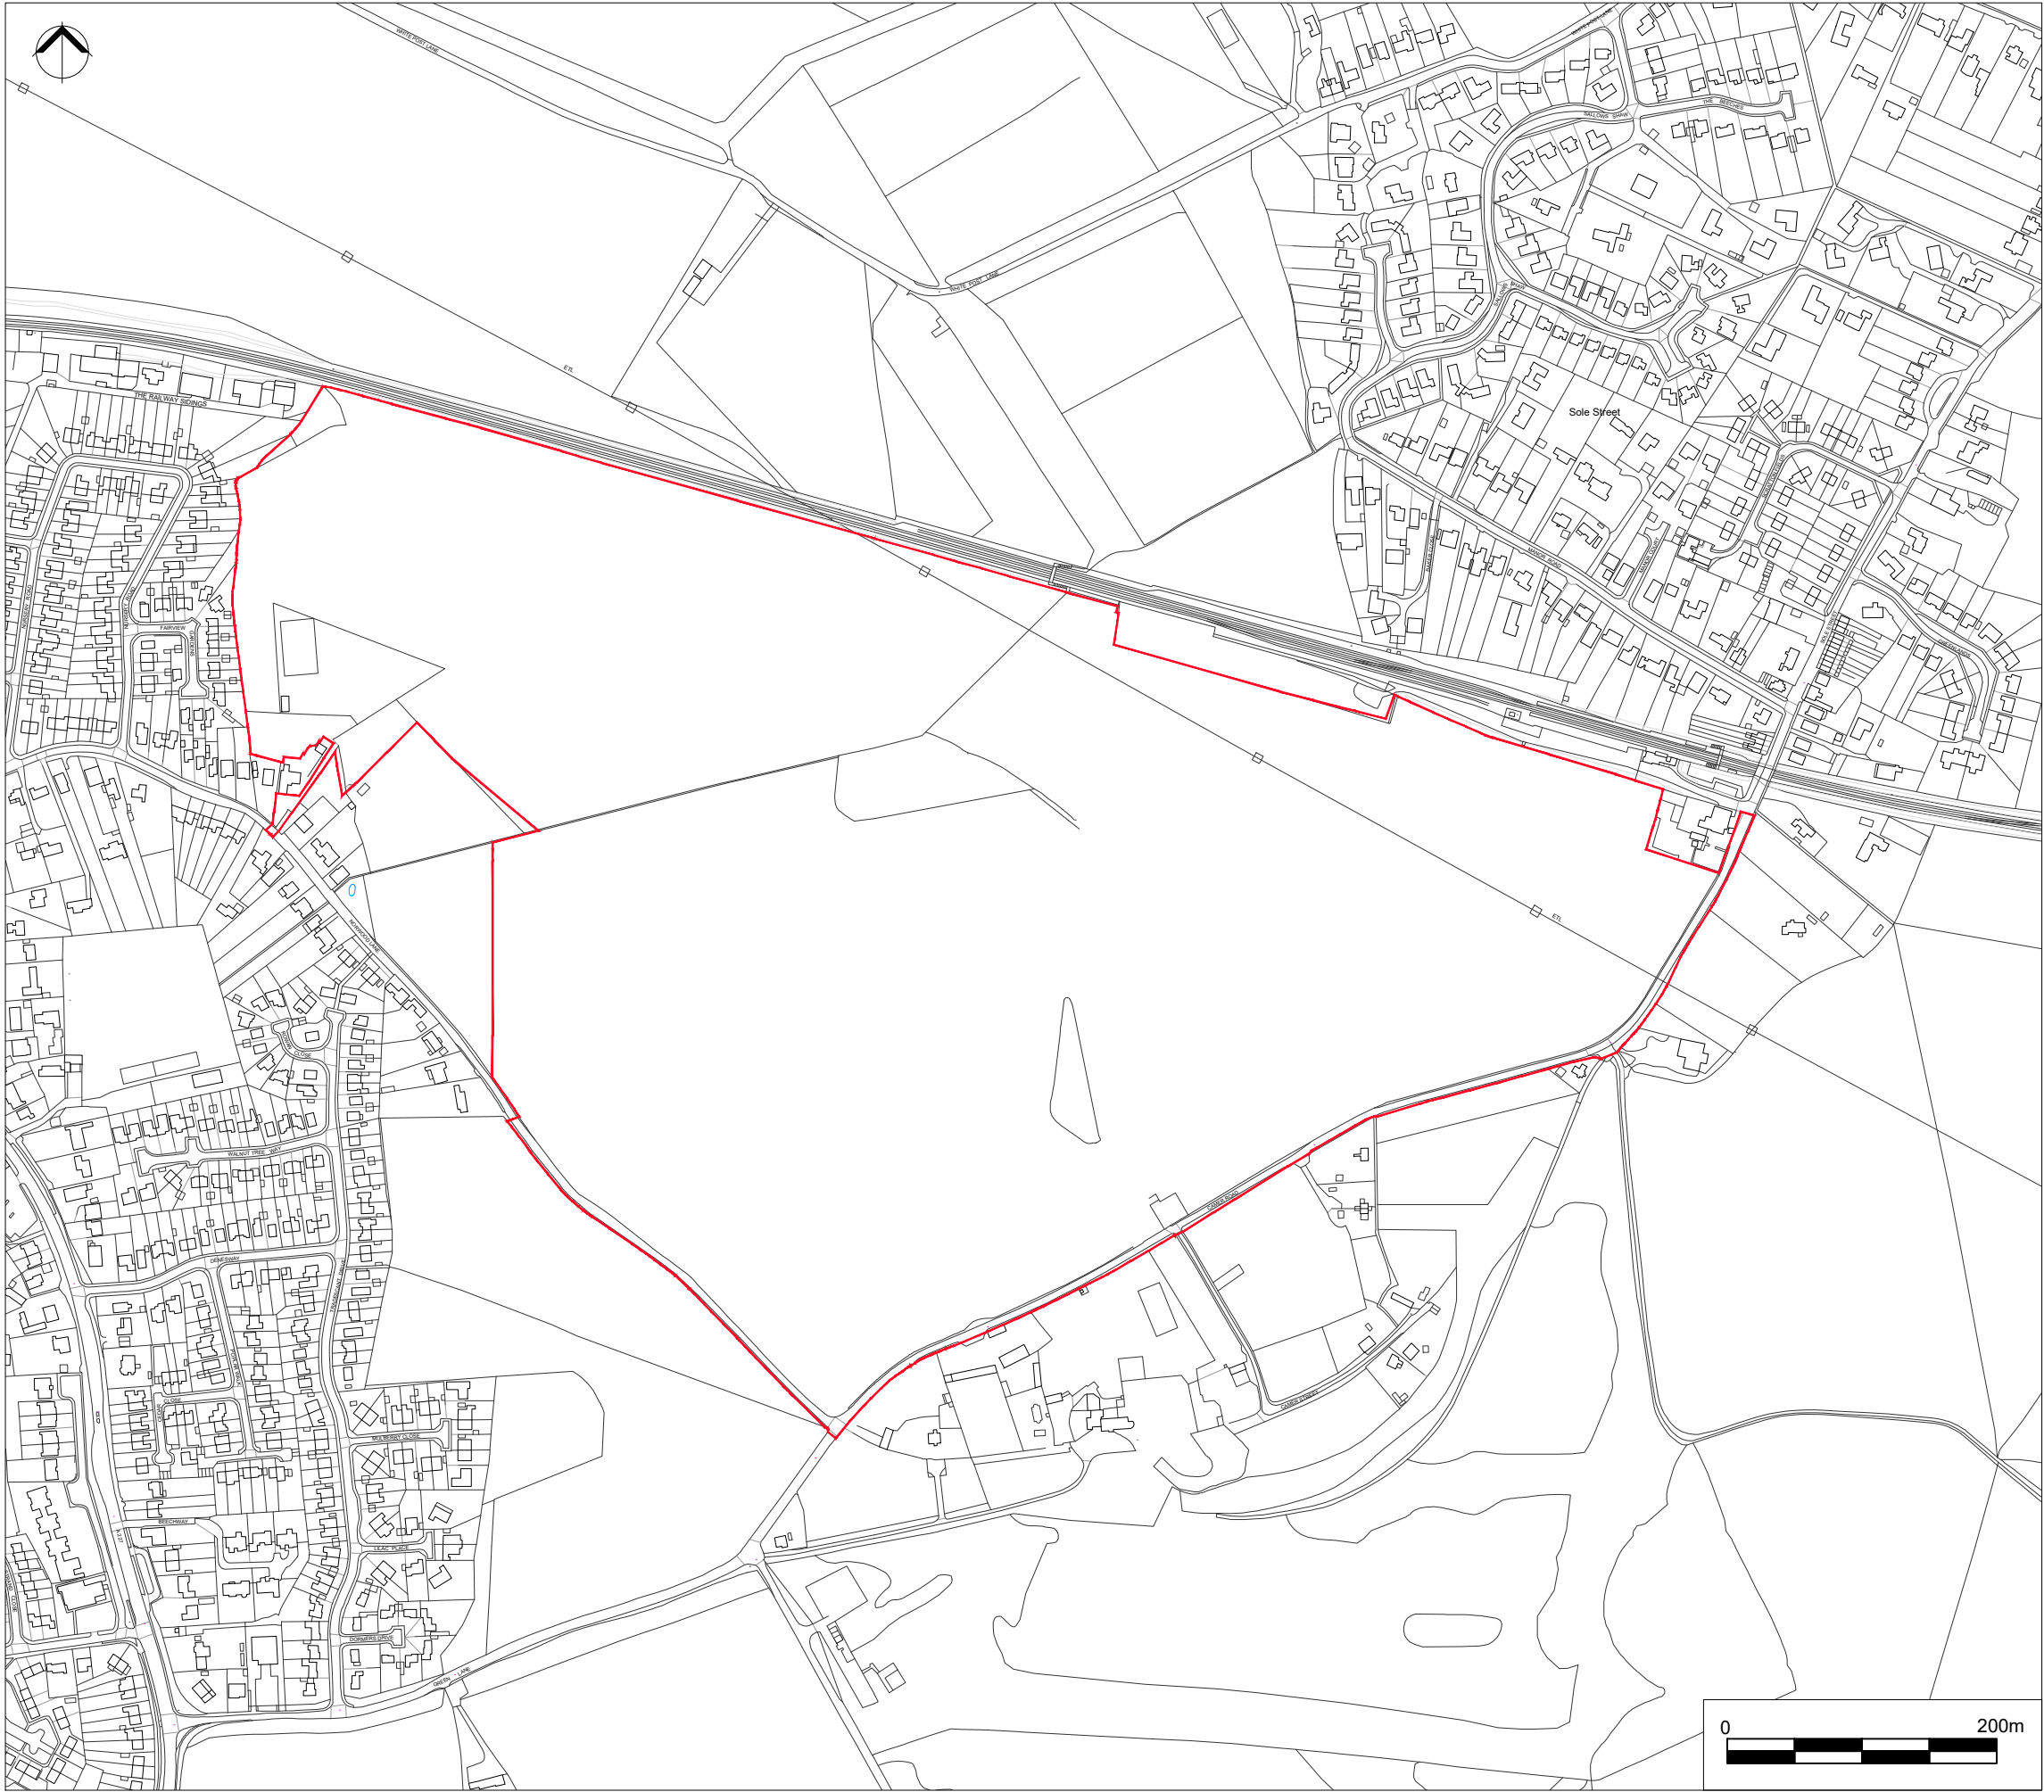

 Planning Application Boundary - 44.32 ha

**ICENI PROJECTS LIMITED**  
DA VINCI HOUSE  
44 SAFFRON HILL  
LONDON  
EC1N 8FH



T 020 3640 8508  
mail@iceniprojects.com

CLIENT  
McManus Family

PROJECT  
Land between Meopham and Sole Street

TITLE  
Planning Application Boundary

|          |            |
|----------|------------|
| DRAWN BY | CHECKED BY |
| MA       | MP         |

|            |            |
|------------|------------|
| SCALE @ A3 | DATE       |
| 1:5000     | 22.09.2025 |

|             |             |      |
|-------------|-------------|------|
| PROJECT NO. | DRAWING NO. | REV. |
| 1000487     | DL00        | D    |

Iceni Projects accept no responsibility for any unauthorised amendments to this drawing. Only figured dimensions are to be worked to.