



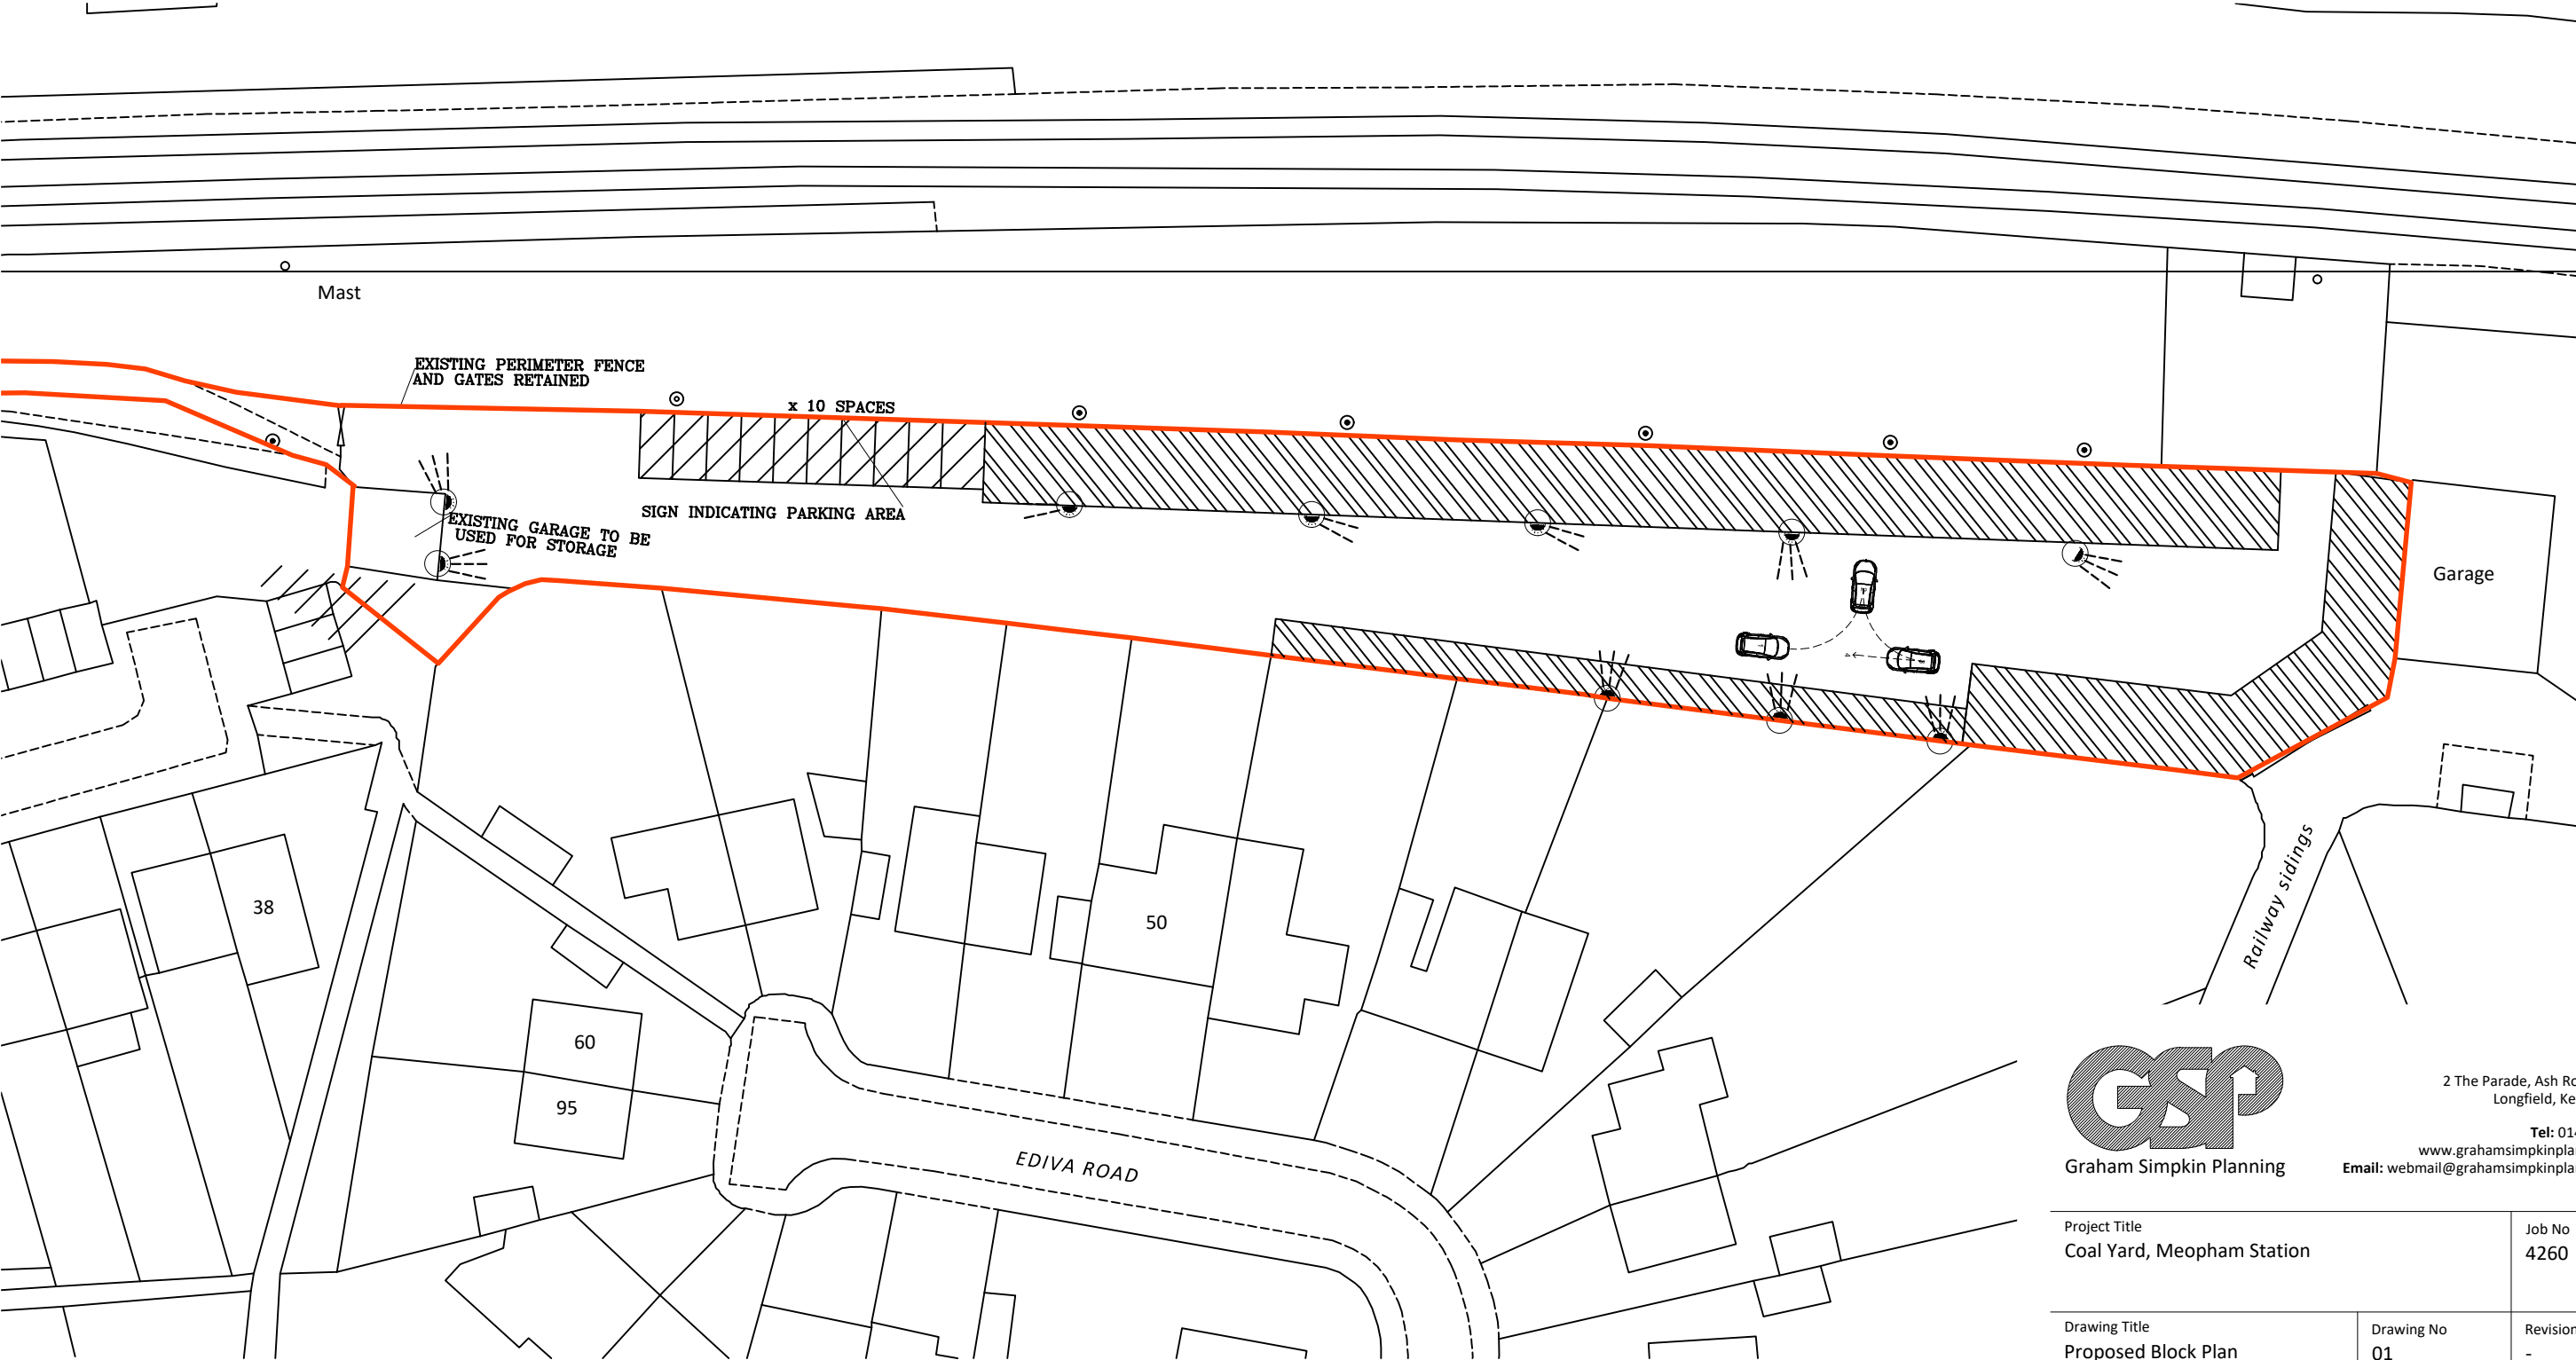

KEY

-  PROPOSED PIR DOWNLIGHTING.
-  EXISTING MAST LIGHTING IN CAR PARK.

-  Parking Area
-  Container Area

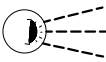

2 The Parade, Ash Road, Hartley
Longfield, Kent DA3 8BG
Tel: 01474 703705
www.grahamsimpkinplanning.co.uk
Email: webmail@grahamsimpkinplanning.co.uk

Project Title Coal Yard, Meopham Station		Job No 4260
Drawing Title Proposed Block Plan	Drawing No 01	Revision -
Date 30.10.2025	Drawn by DA	Checked by PN
Scale 1:500 @ A3	Note	

