


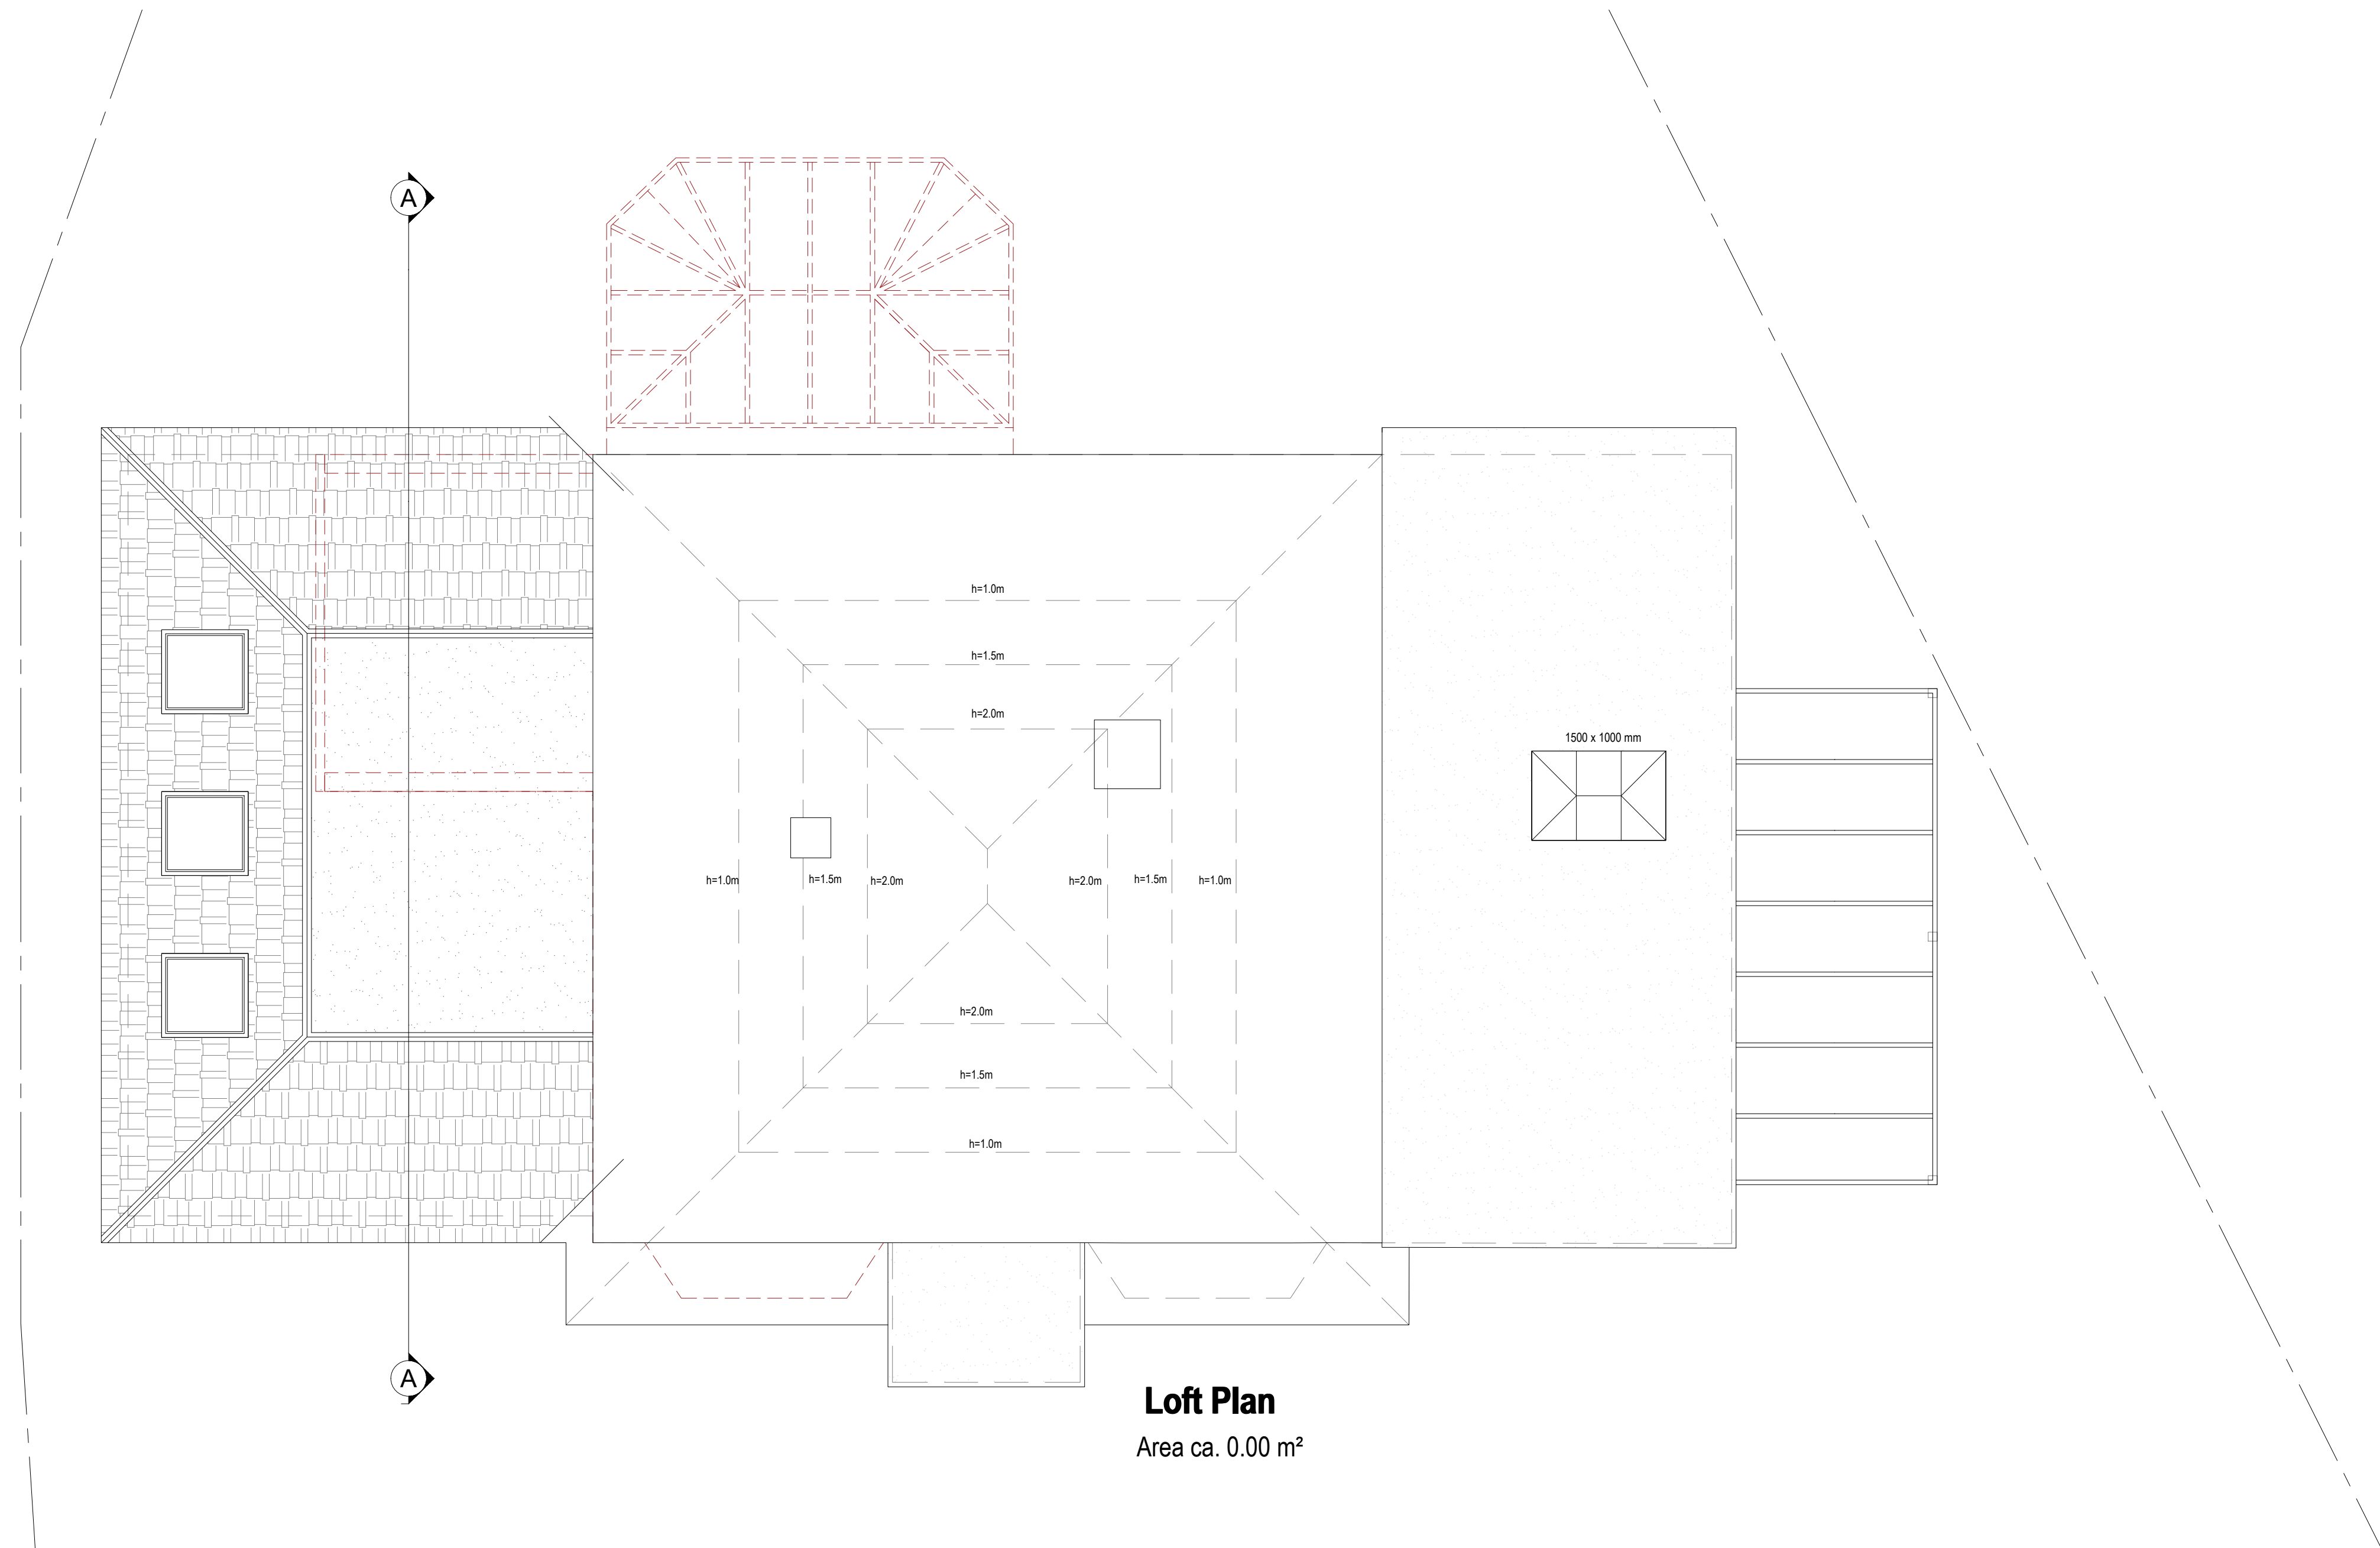

Proposed wall

Boundary line


Details above

Waste drainage layout

Demolished

Rainwater layout

Area ca. 0.00 m²

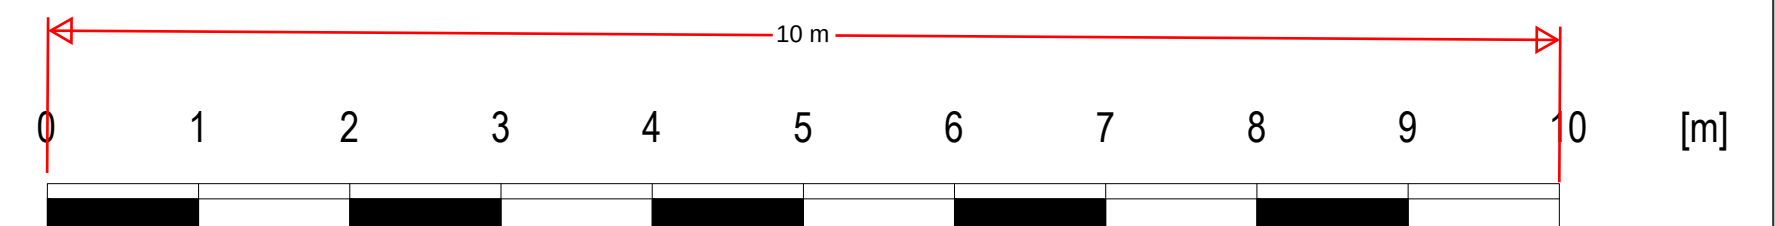

Plan It
Architectural Services
www.planituk.co.uk