




Materials Schedule

Roof - SVK Montana Slate 600 x 300 Textured Surface
Riven Edge or Marley Rivendale or similar - Blue/Black
Wall - Old Fulford Blend - Rustic Red Stock Brick from
Traditional Brick & Stone Company with Stone Cills, Marley
Black Cedral Cladding.
Windows - Black Aluminium Double Glazed windows
Doors - Black Aluminium Double Glazed windows




Proposed Front Elevation

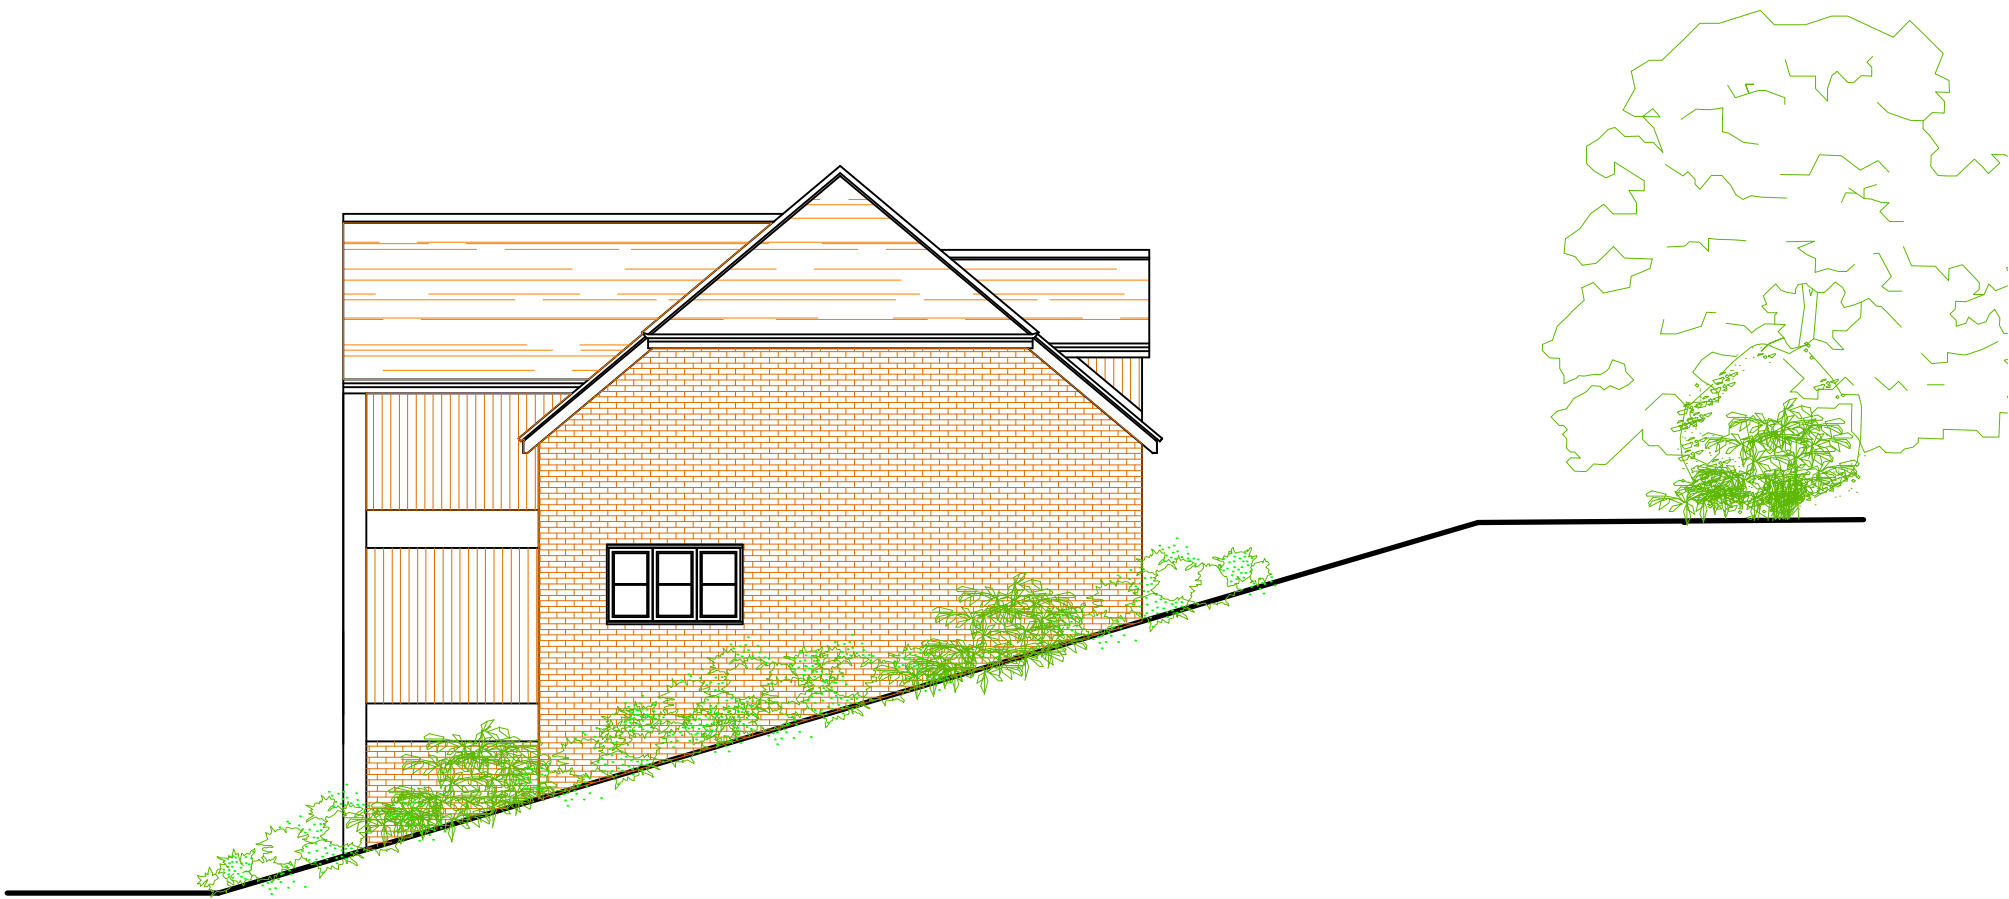

Proposed Side Elevation



Proposed Rear Elevation

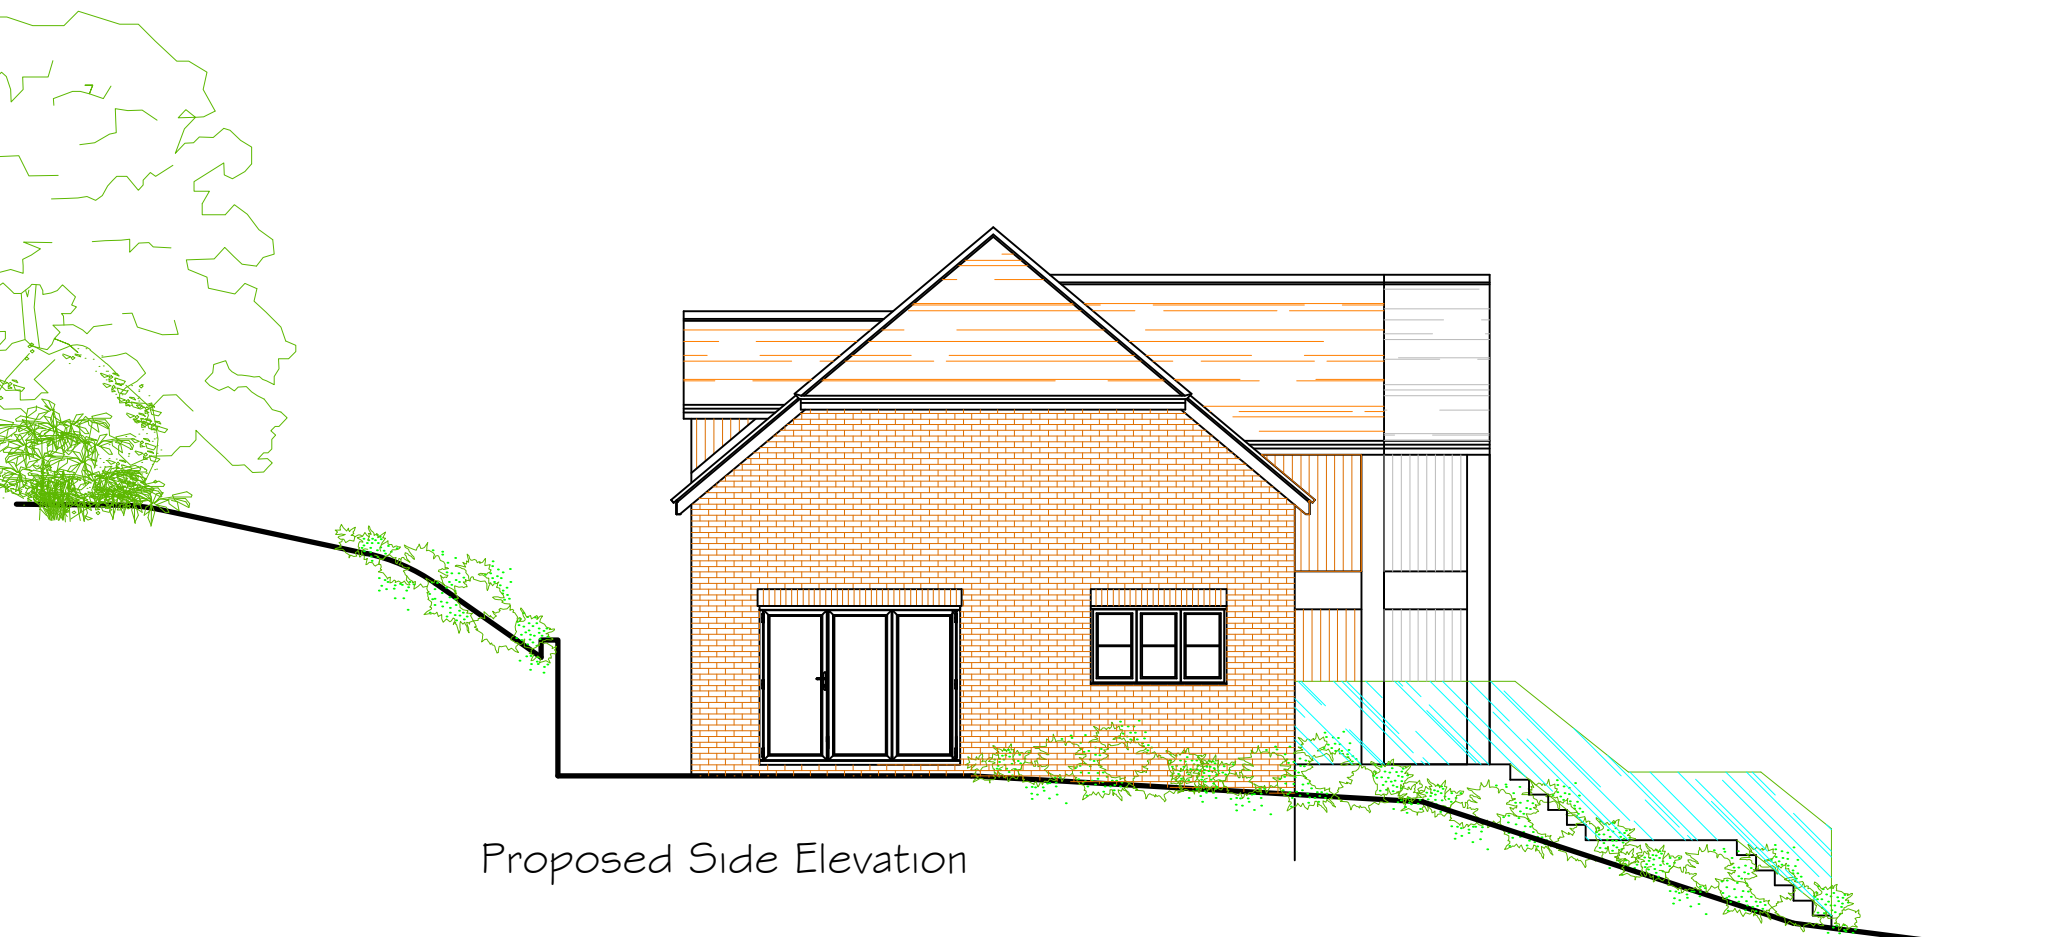

Proposed Side Elevation

