

MATERIALS



PITCHED ROOFS
ROOF TILES - COLOUR TO MATCH MAIN DWELLING

FLAT ROOFS
SINGLE PLY MEMBRANE


WALLS
PAINTED RENDER TO MATCH MAIN DWELLING

DORMER CHEEKS
HANGING TILES TO MATCH MAIN ROOF

WINDOWS & DOORS
COLOURED uPVC TO MATCH MAIN DWELLING
DORMER WINDOWS FITTED WITH OBSCURE GLASS
& OPENINGS TO BE TOP HUNG AND NOT MORE THAN 1.7m ABOVE FLOOR LEVEL

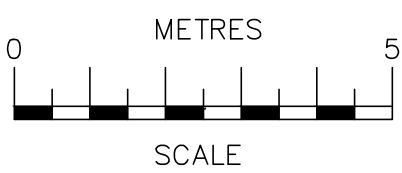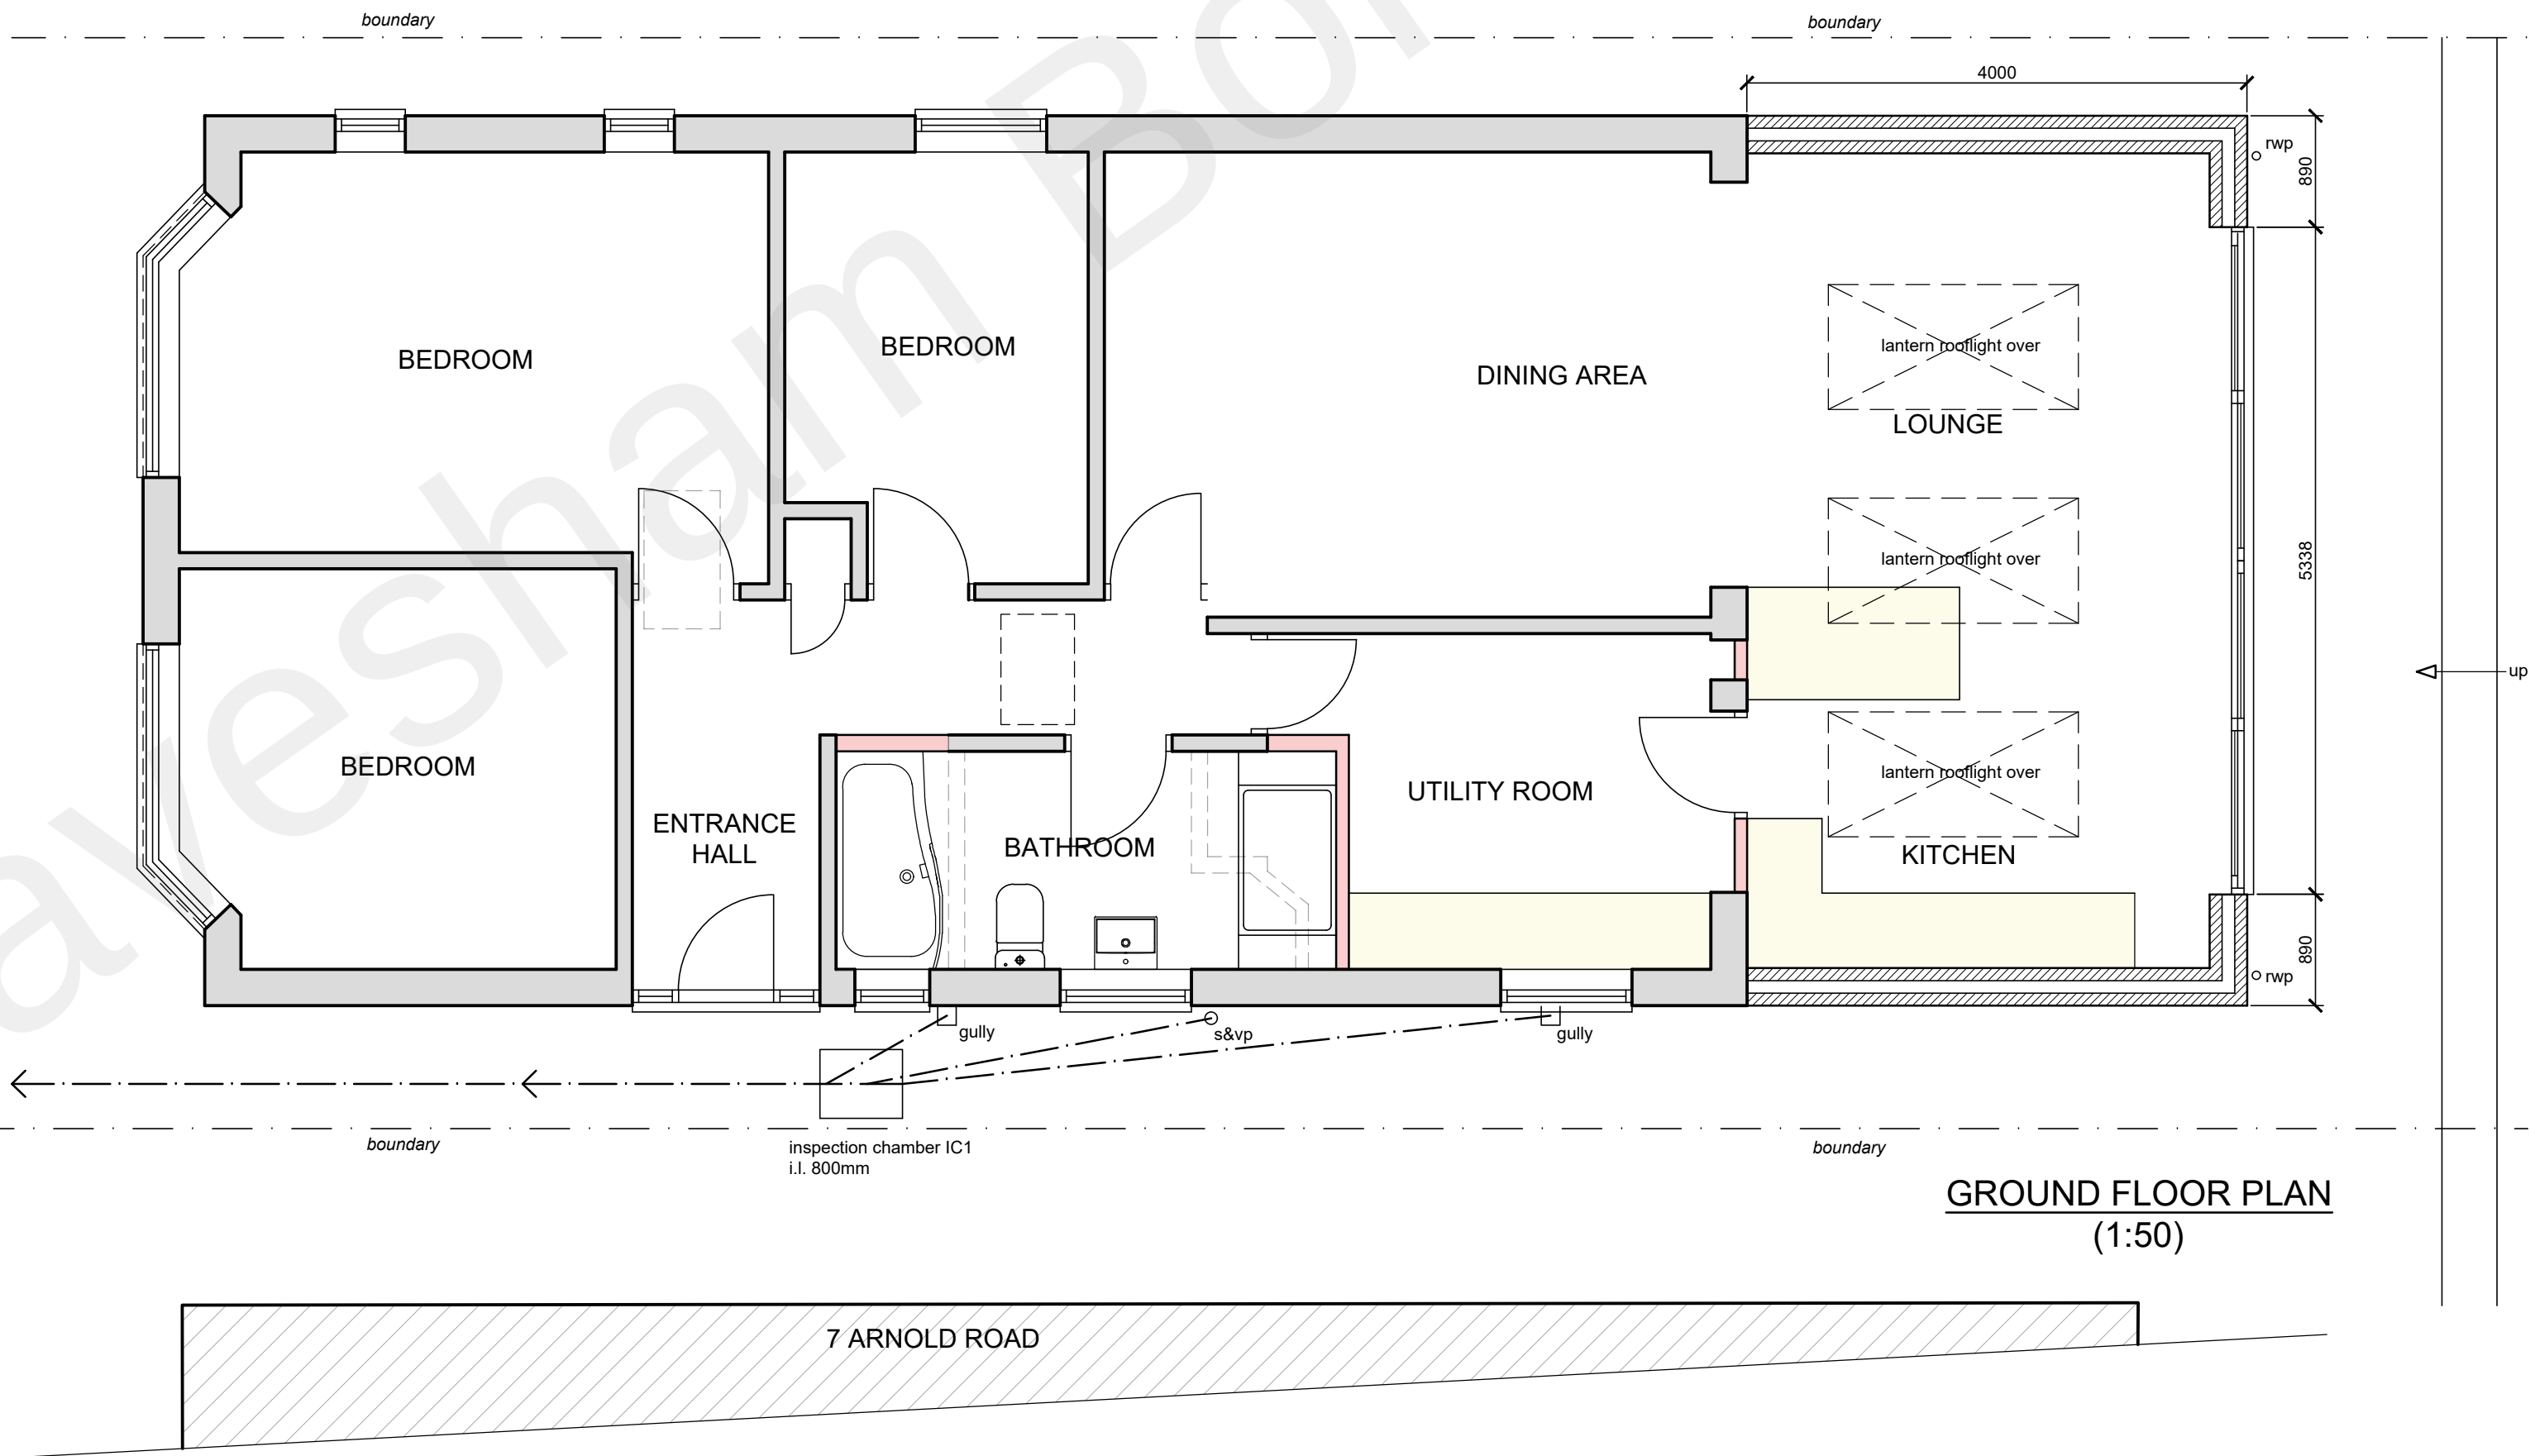

SCALE BAR @ 1:100

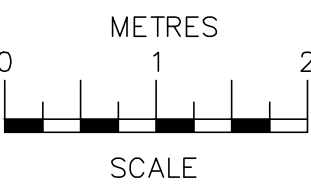

SCALE BAR @ 1:50

Date	No	Revision
Penfold Project Services		
Epmarket, Wrotham Road, Meopham, Kent, DA13 0JH Telephone: 01474 816690 e-mail: apenfold448@btinternet.com		
Job Title:	5 ARNOLD ROAD GRAVESEND KENT DA12 5PU	
Dwg Title:	REAR EXTENSION PLANS & ELEVATIONS AS PROPOSED	
Scale:	1:50 & 1:100 @ A2	
Dwg No.:	06	
Date:	October 2022	