



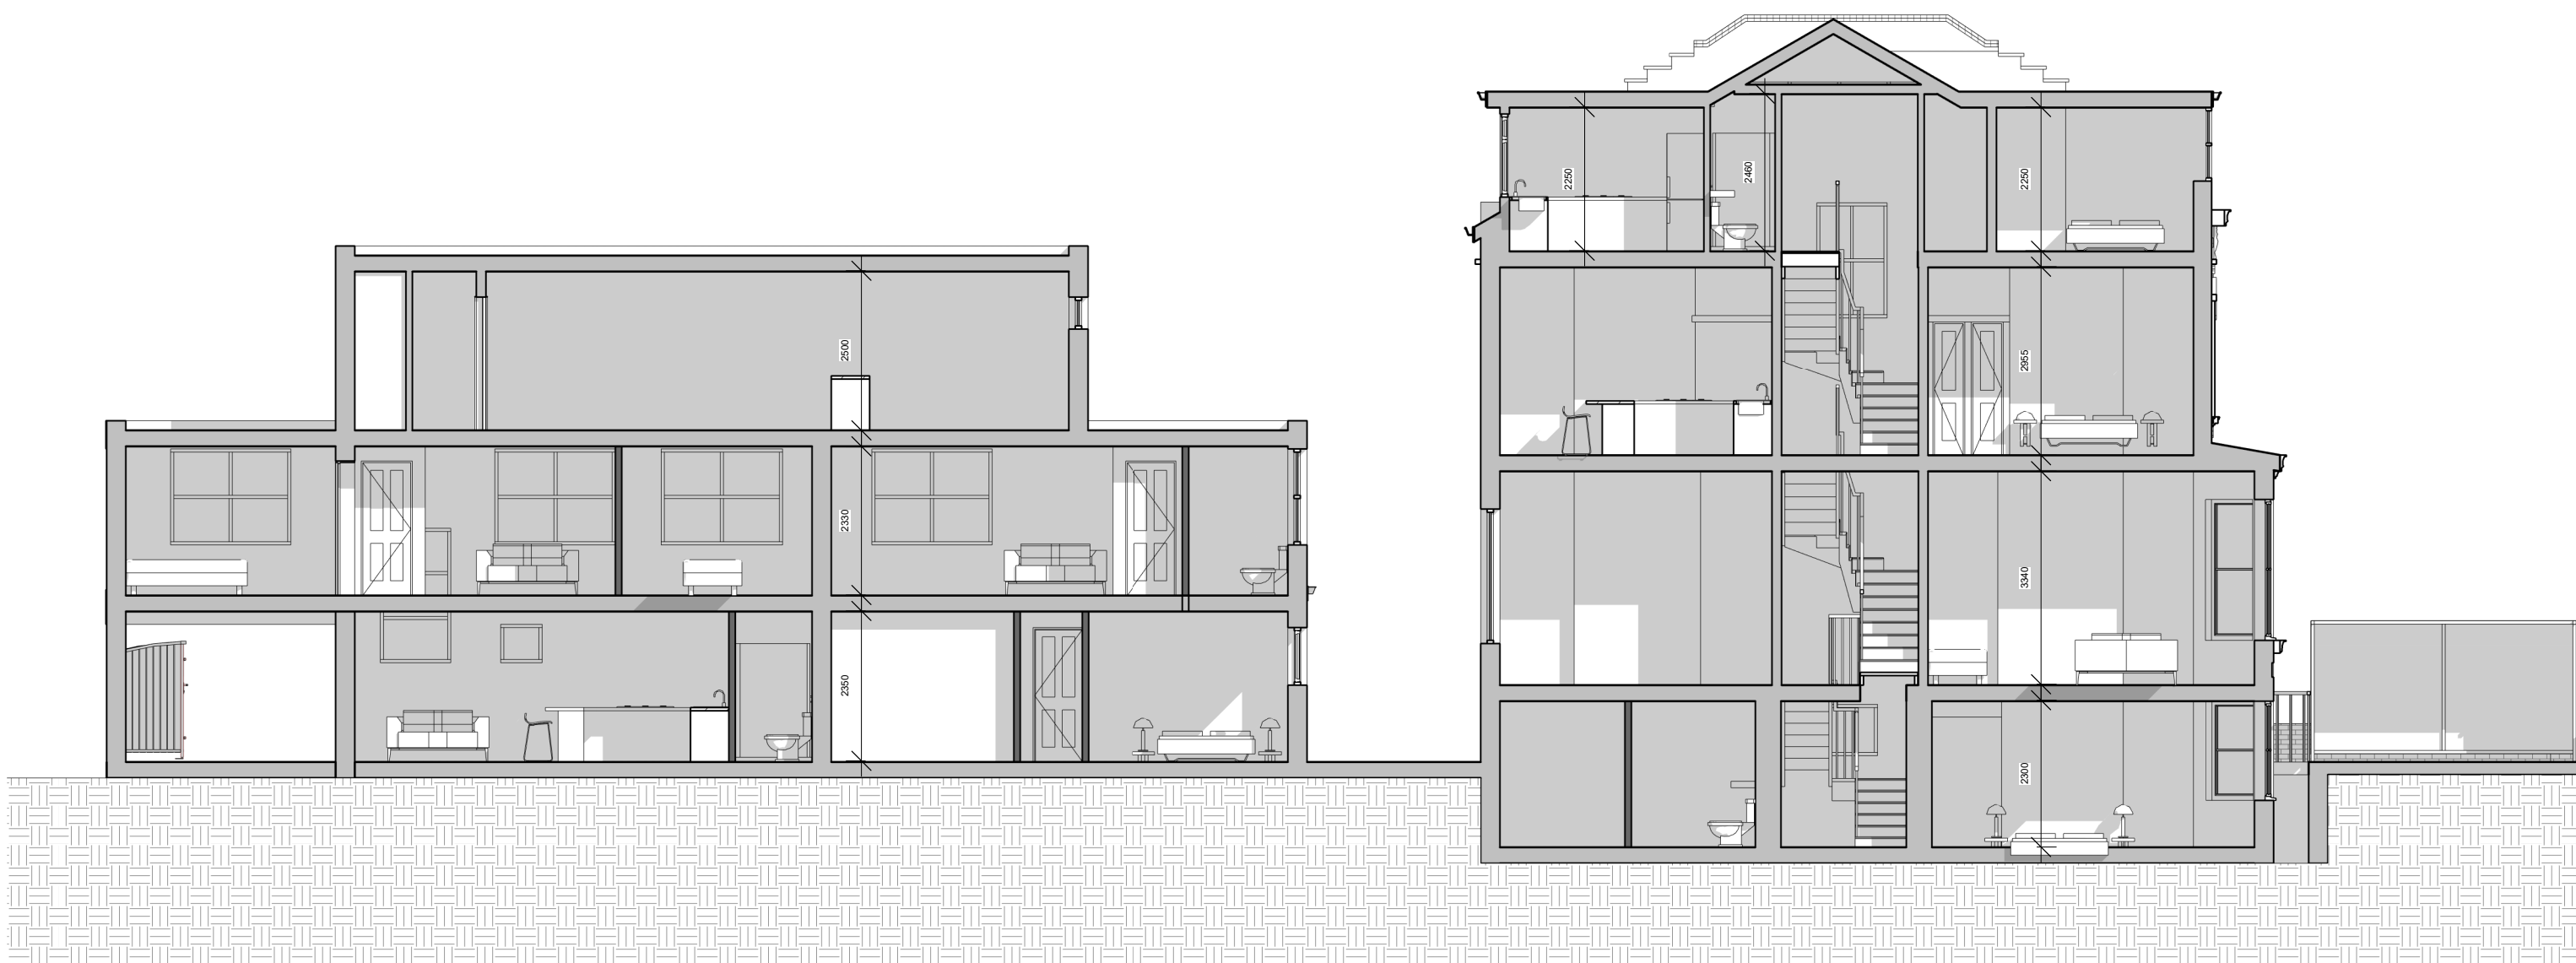

1 Approved Section AA
1 : 100

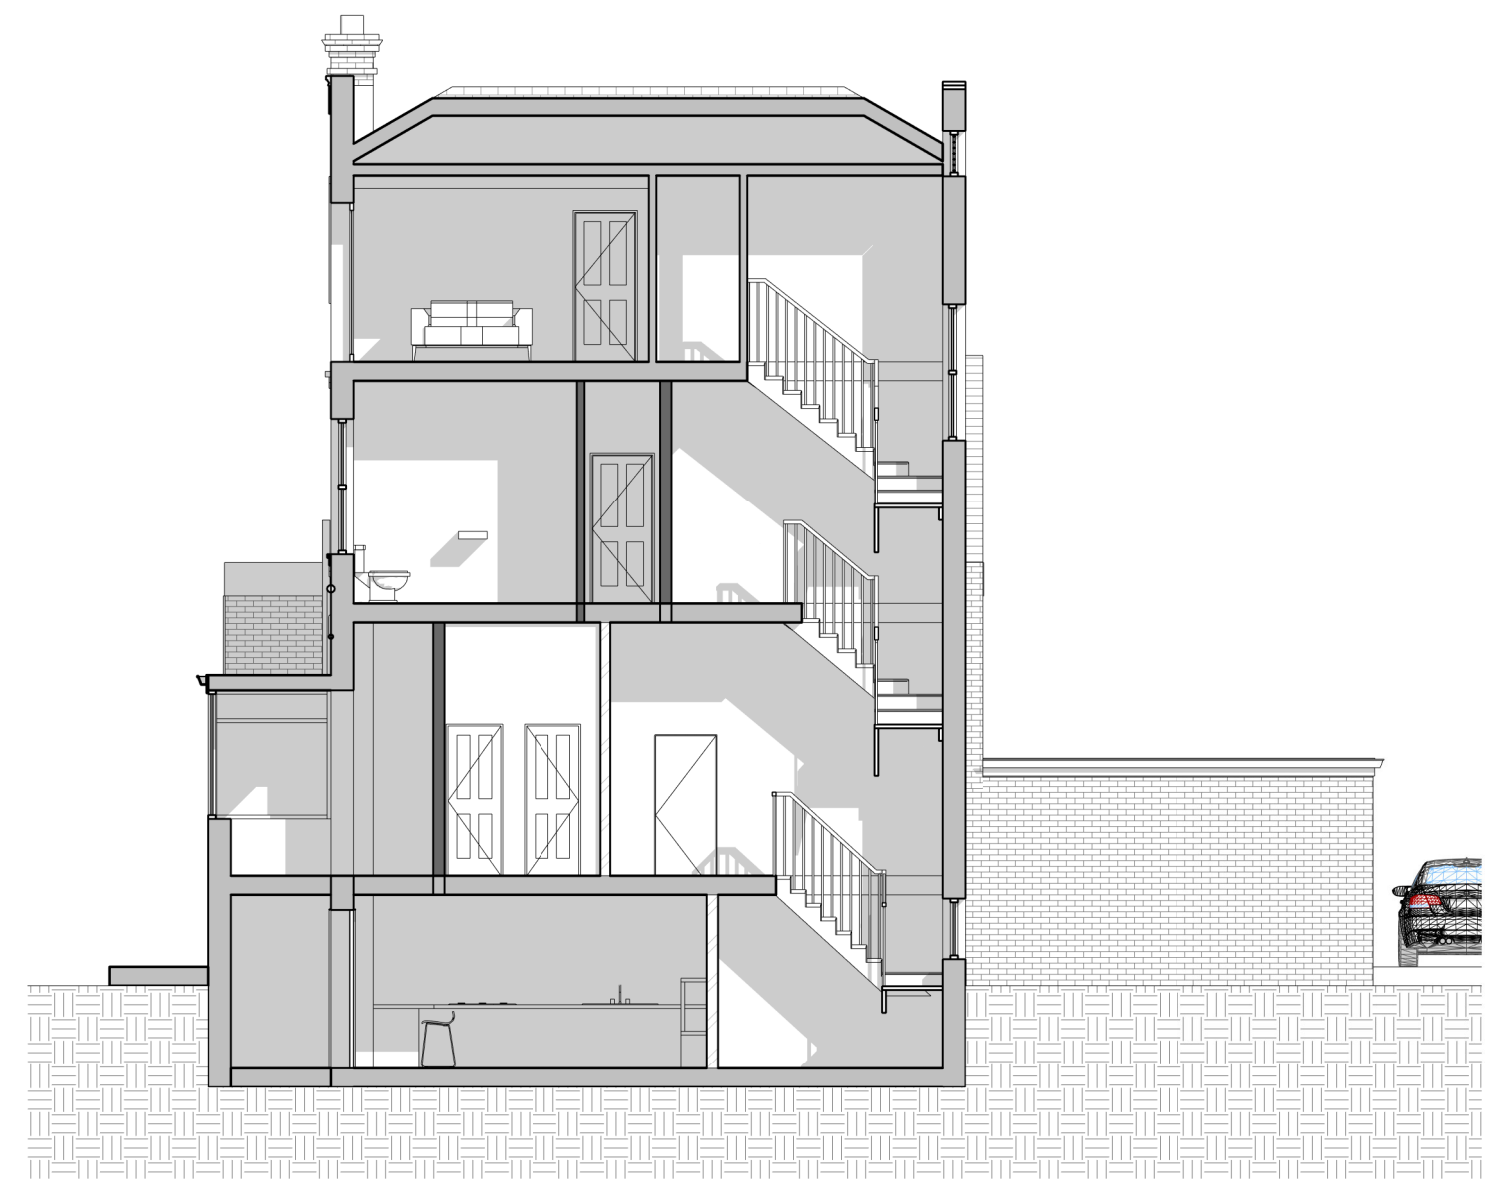

2 Approved Section BB
1 : 100



3 Approved Section CC
1 : 100

PROJECT Approved Drawings under REF 20231143		
ADDRESS 7 Wrotham Rd, Gravesend DA11 0PD		
CLIENT NAME		
PROJECT STATUS Approved Drawings (20231143)		
SHEET N PL 05 - 7 WR	DRAWING TITLE Approved Sections	
DESIGNED BY: GOPLANS	DRAWN BY: SD	CHECKED BY: GOPLANS
DATE: 07/11/2023	SCALE: As Indicated @ A1	
All dimensions to be cross-checked on site prior to completing drawings for a party wall process, ordering and/or structural purposes.		

