



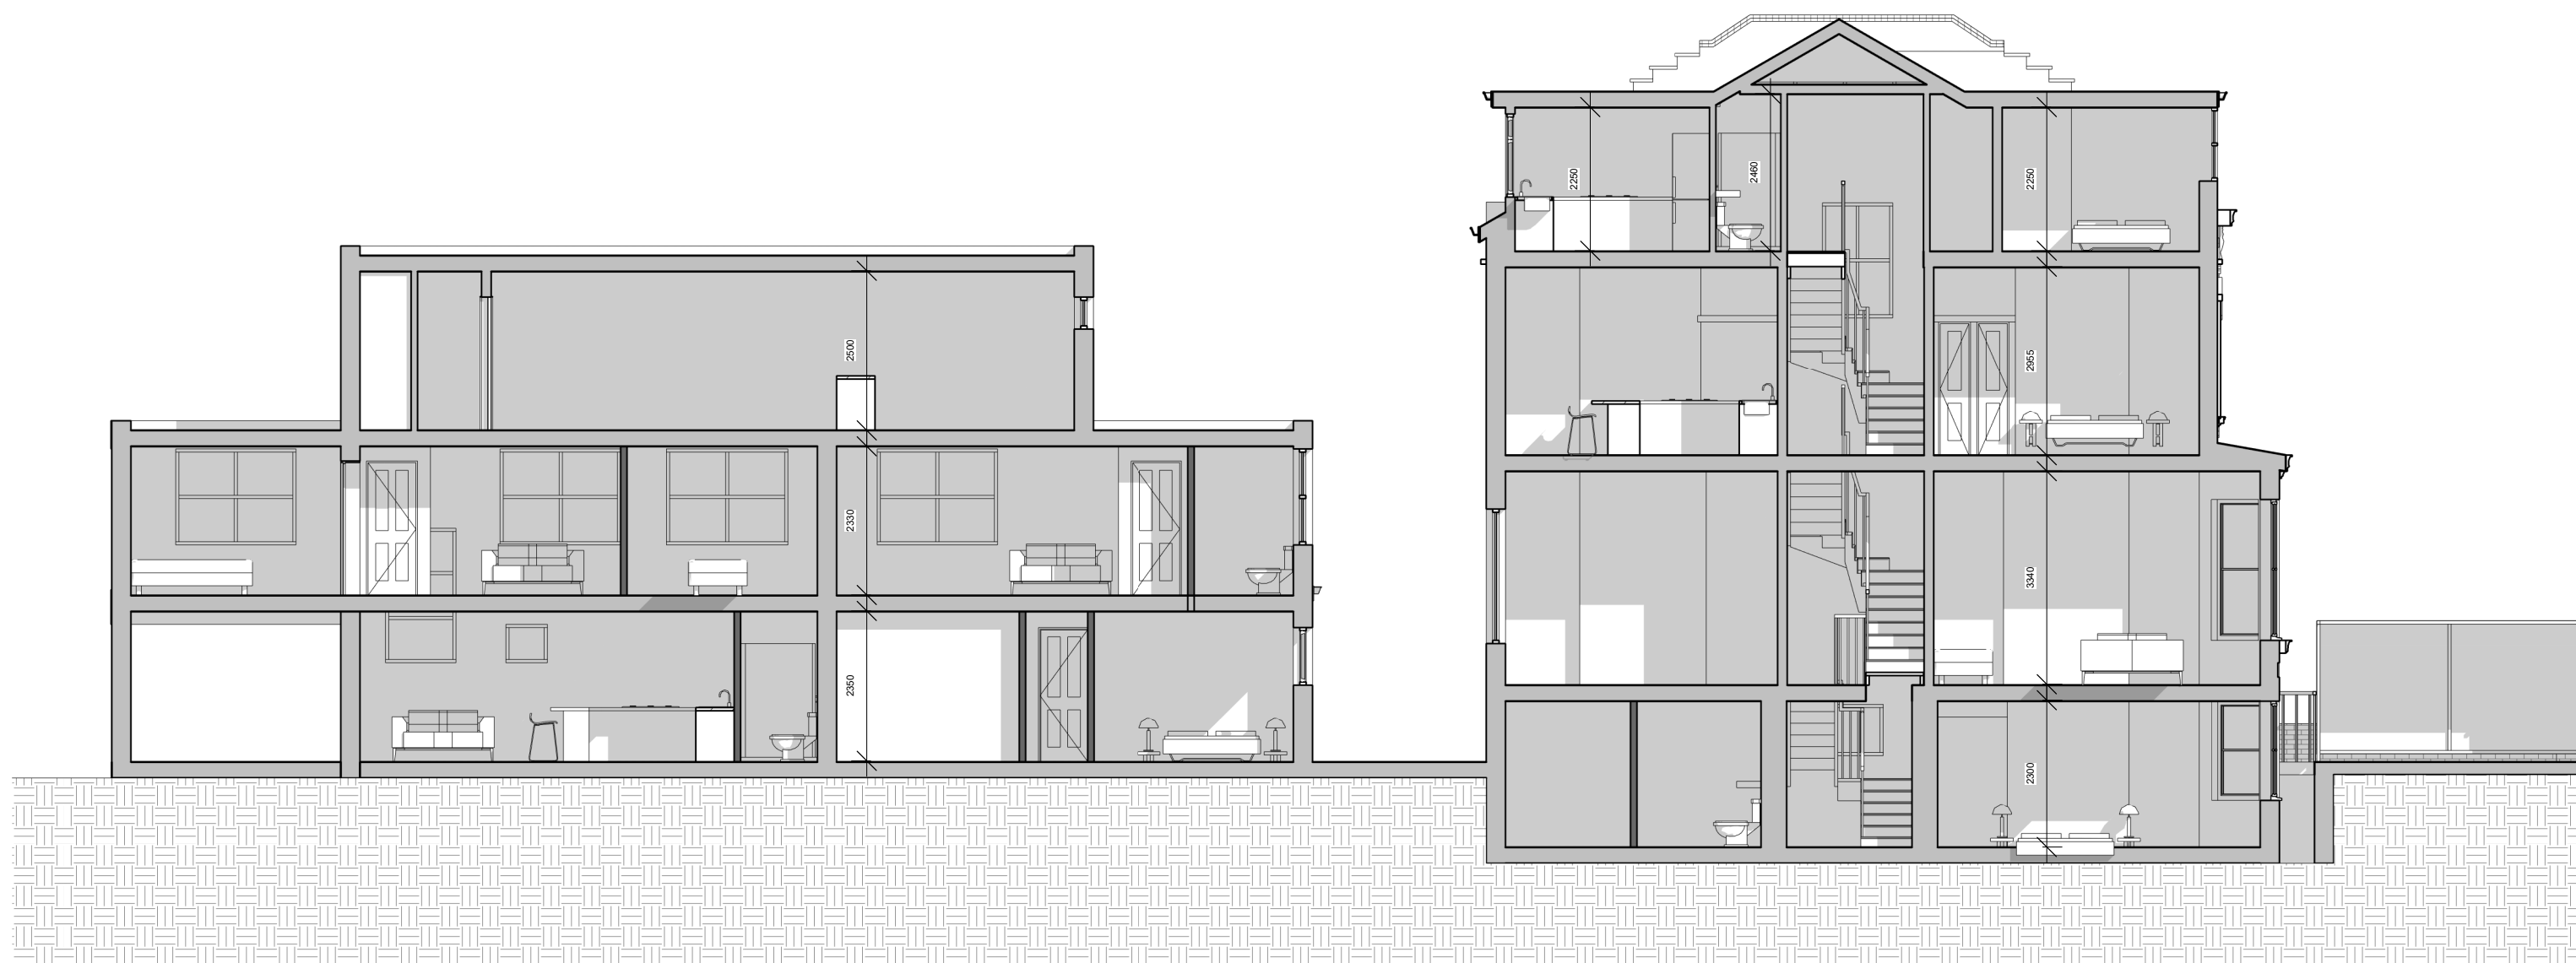

1 Proposed Section AA
1 : 100

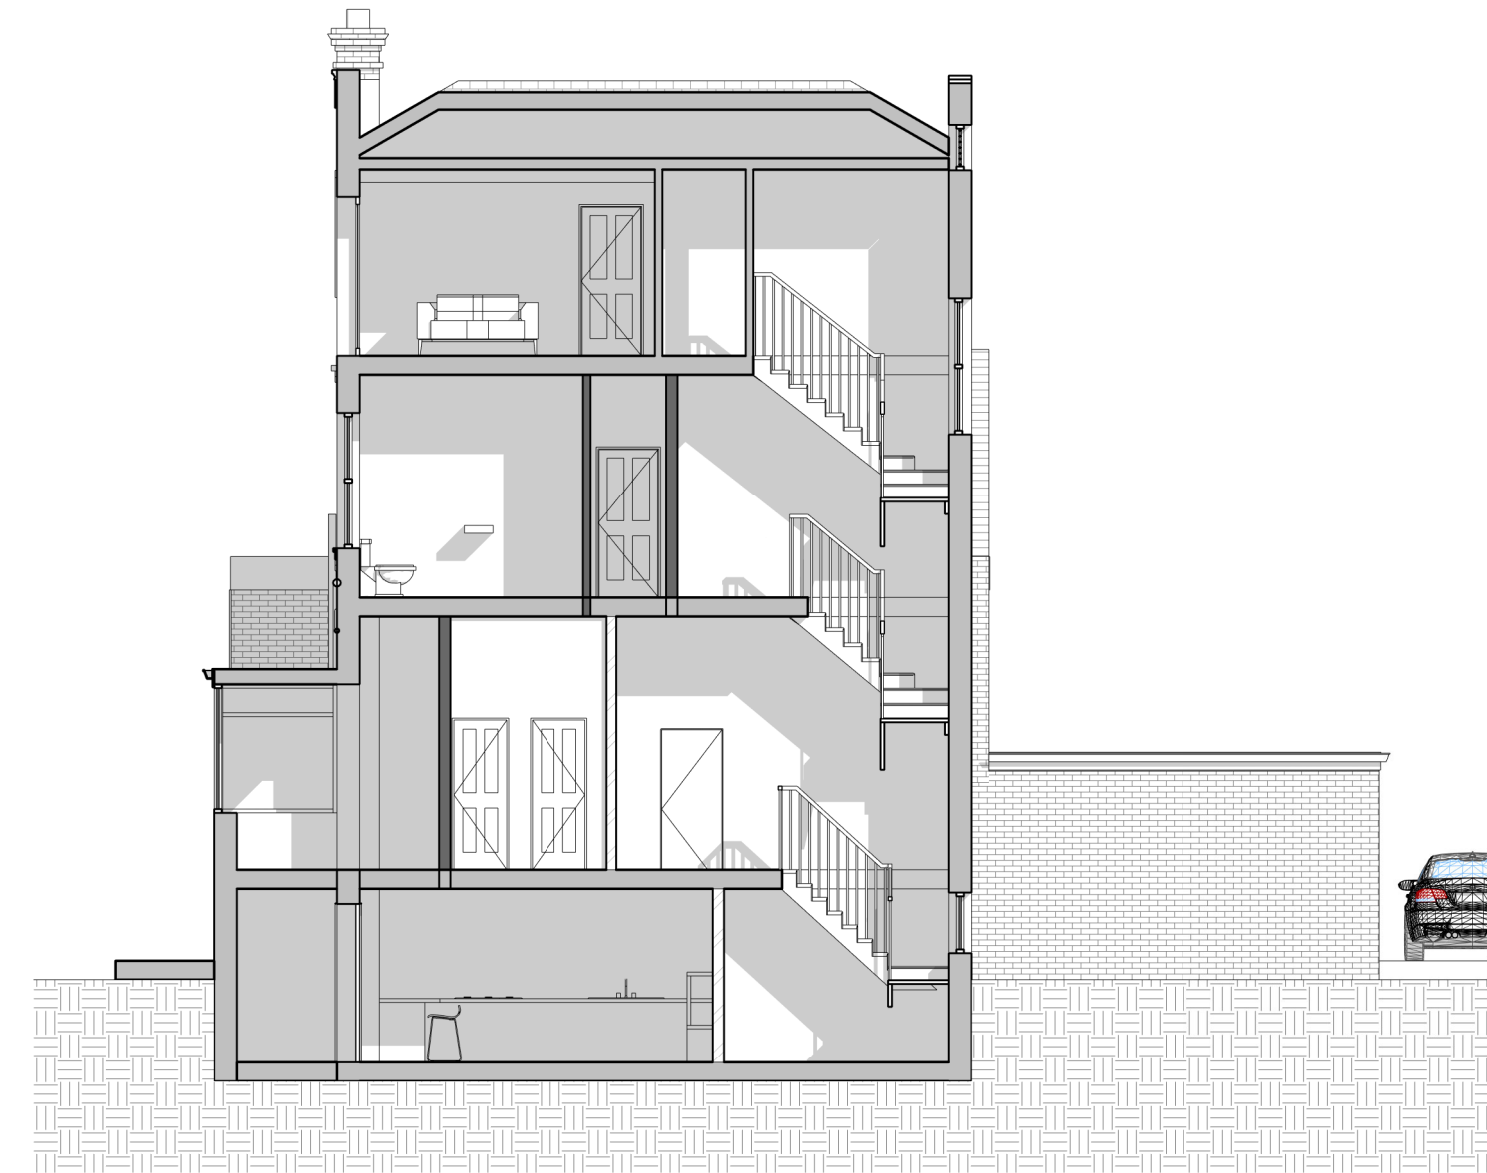

2 Proposed Section BB
1 : 100



3 Proposed Section CC
1 : 100

EXISTING WALL PROPOSED WALL	
BOUNDARY LINE F/C FLOOR TO CEILING HEIGHT	
PROJECT Cycle Storage to be located at the Rear	
ADDRESS 7 Wrotham Rd, Gravesend DA11 0PD	
CLIENT NAME	
PROJECT STATUS Planning	
SHEET N PL 05 - 7 WR	DRAWING TITLE Proposed Sections
DESIGNED BY: GOPLANS	DRAWN BY: SD
CHECKED BY: GOPLANS	
DATE: 07/02/2024	SCALE As Indicated @ A1
All dimensions to be cross-checked on site prior to completing drawings for a party wall process, ordering and/or structural purposes.	

