PROPOSED BLOCK PLAN

Scale 1:500

EXISTING SITE AREA
Gross Ground Area = 534.9m2

LEDGER

A = Dash line - Original timber fence line
B = Vegetation to be removed to allow for new bundary fence
C = Brick pier / dwarf wall removed
D = Designated off road parking
E = Garage associated with 114 Vigilant Way
F = Existing property with approved addition (Planing Ref: 20210244)
G = New timber fencing 2.0m high
H = Hatch area - land retained by current owner
I = Existing fence extended to new boundary fence

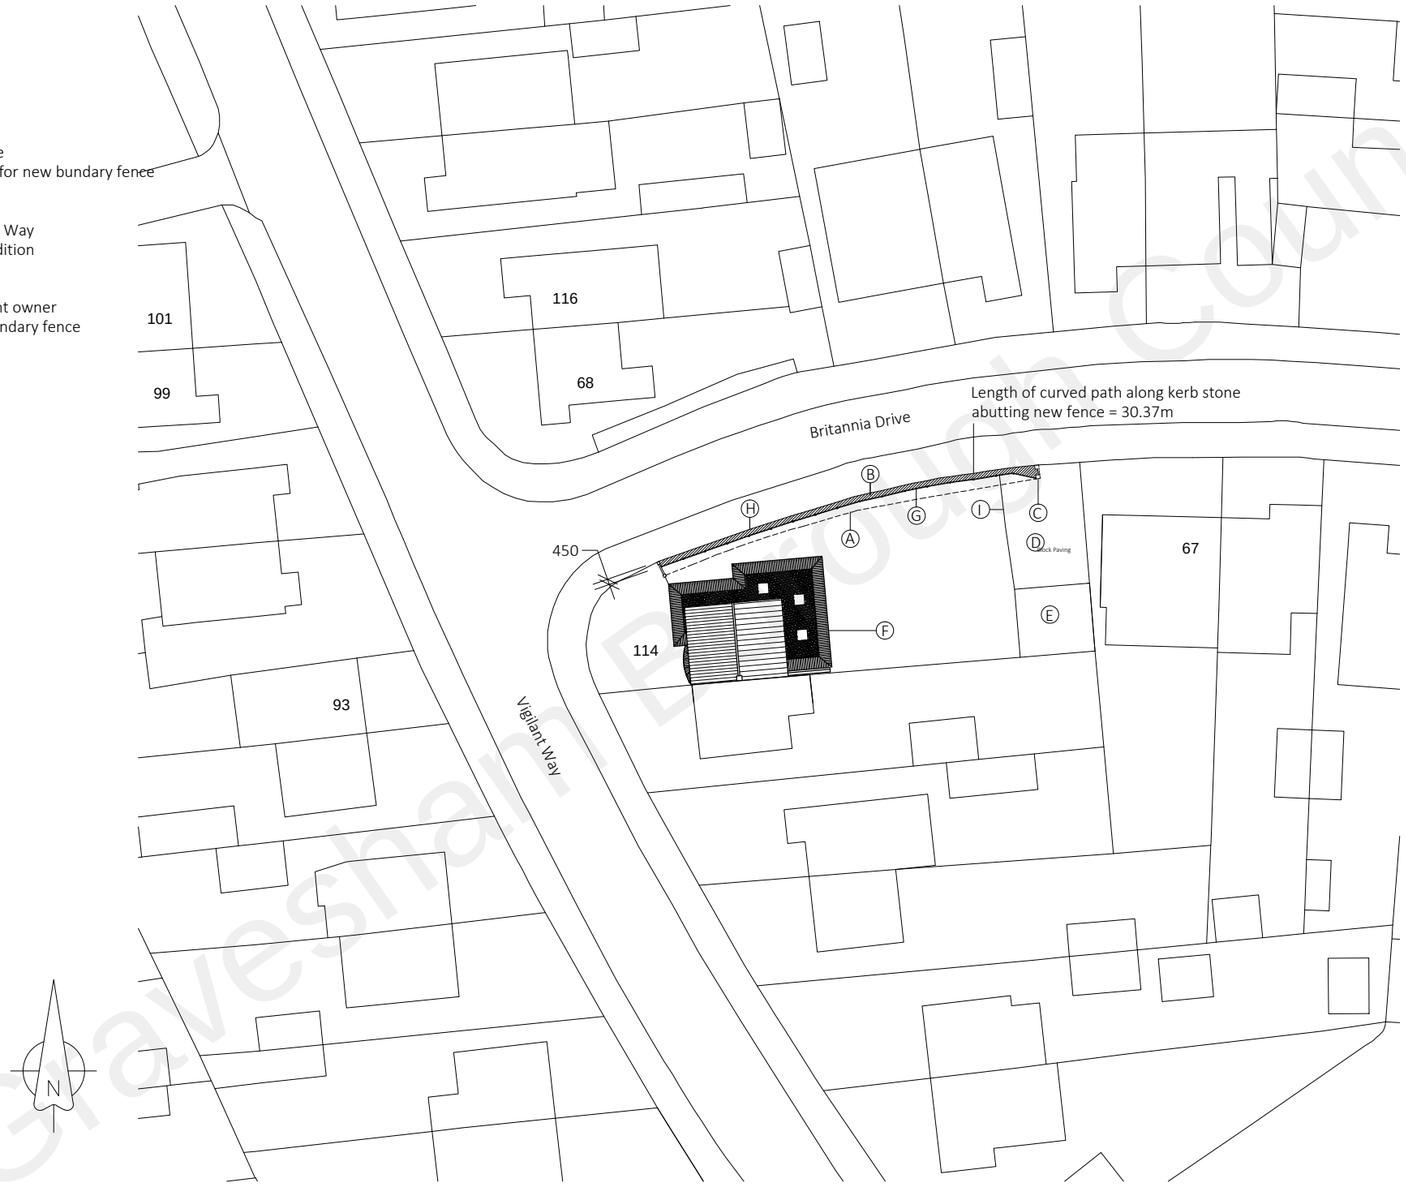

Ordnance Survey, (c) Crown Copyright 2021.
All rights reserved. Licence number 100022432

Gravesham Borough Council

NOTES:
Do not scale this drawing

All dimension must be checked on site before fabrication / construction

Material & workmanship shall be to the best of their respective kind and in accordance with current British and European Standards & Codes of Practice, Statutory Authority & Manufacturers recommendations / specification

This Drg may have been reduced

Scale 1:1
0 10 20 30 40 50mm

Scale 1:500
0 5m 10m 15m 20m 25m

AMENDMENTS

J M D
Property Services
28 Sirdar Strand
Riverview Park
Gravesend
Kent.
DA12 4LP
t : 01474 740299
info@jmdd.co.uk

Client / Location
Mr & Mrs Richmond
114 Vigilant Way
Gravesend
Kent
DA12 4PN

Job Title
New Boundary Fencing
2nd Submission

Drawing Title
Proposed Block Plan 1:500

Scale	Date
1:500 @ A3	June 2022

Designed by	Drawn by	Checked by	Approved by
MB	MB	Client (CL)	Client

Drawing No.
JMD-1145-B-060

Status	Revision
Planning Issue	P2