

ROUNDROBIN studio SHALL HAVE NO RESPONSIBILITY FOR ANY USE MADE OF THIS DOCUMENT OTHER THAN FOR THAT WHICH IT WAS PREPARED AND ISSUED.
ALL DIMENSIONS AND LEVELS SHOULD BE CHECKED ON SITE.
DO NOT SCALE FROM THIS DRAWING.
ANY DRAWING ERRORS OR DIVERGENCES SHOULD BE BROUGHT TO OUR ATTENTION AT THE ADDRESS SHOWN BELOW.

NOTES

..	..	..	..	..	..
..	..	..	..	..	..
..	..	..	..	..	..
..	..	..	..	..	..
..	..	..	..	..	..
A	Planning	MF	AM	19/10/21	
-	Planning	MF	AM	18/10/21	

FIRST ISSUE

REVISION / DESCRIPTION	DATE	CREATED	DATE
------------------------	------	---------	------

KEY PLAN

KEY


CLIENT LOGO



23 Elsworth Road, Camden Town
London NW6 3DS, United Kingdom
T +44 (0)20 3737 2141
E contact@roundrobinstudio.com

PROJECT TITLE
Flat 1 Dolphin Court
95 Windmill Street

PROJECT NUMBER P2004	SCALE 1:10@A3
ISSUED DATE Sash Windows First Floor Dining / Kitchen Rear	DATE 19/10/21
ISSUED BY (21)5006AD	REVISION A

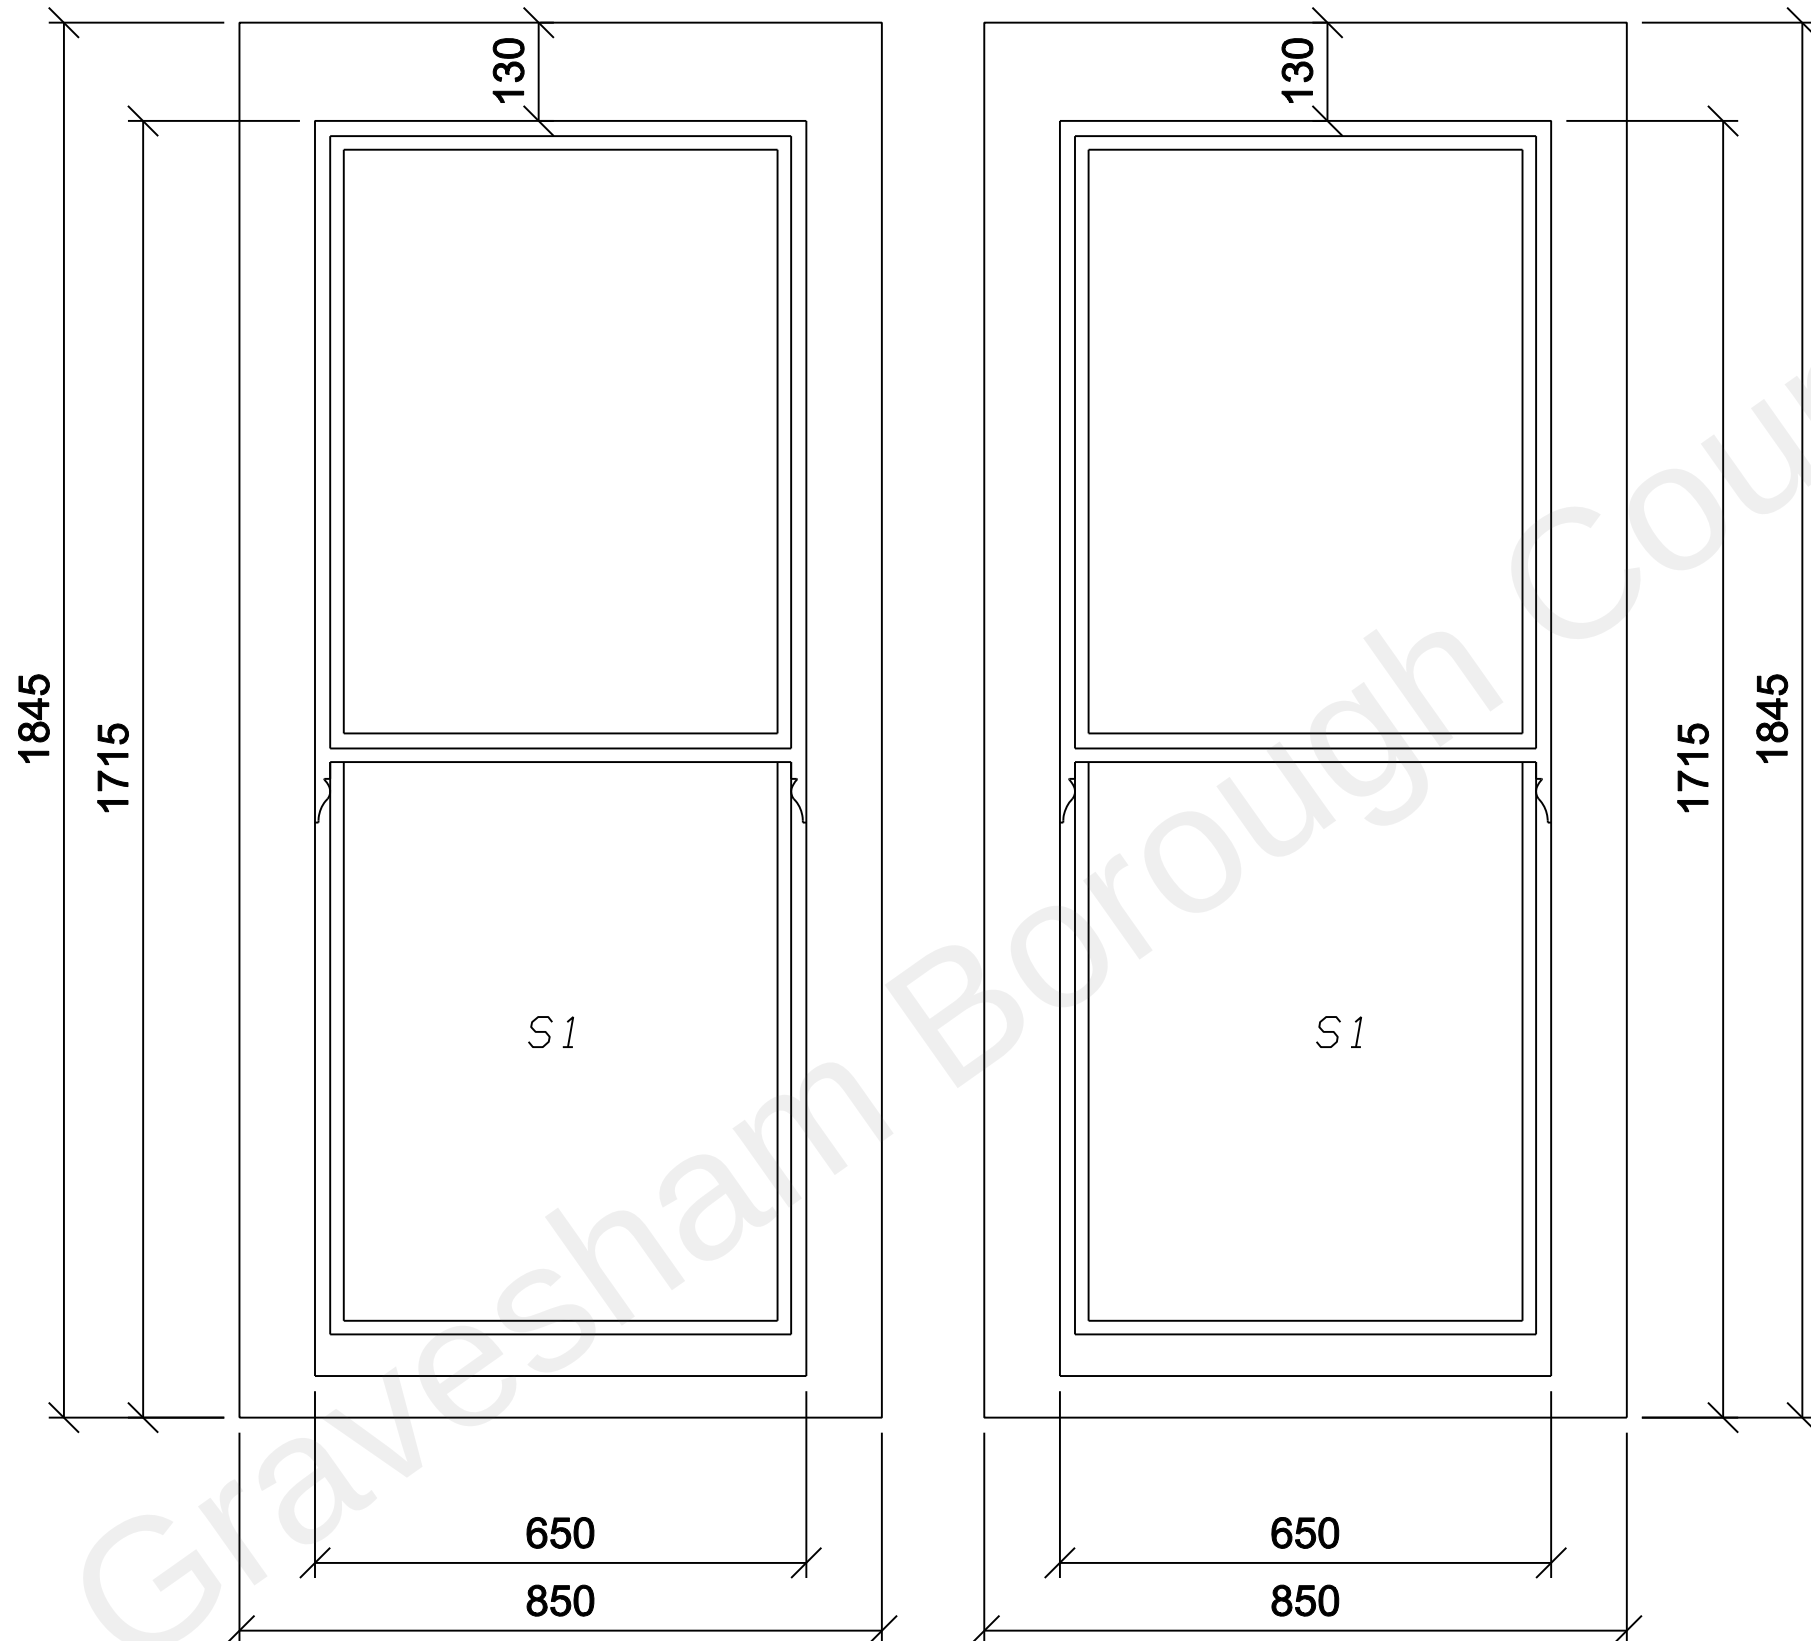

FIRST FLOOR_SASH WINDOWS DINING / KITCHEN
Scale 1:5@A1 / 1:10@A3