
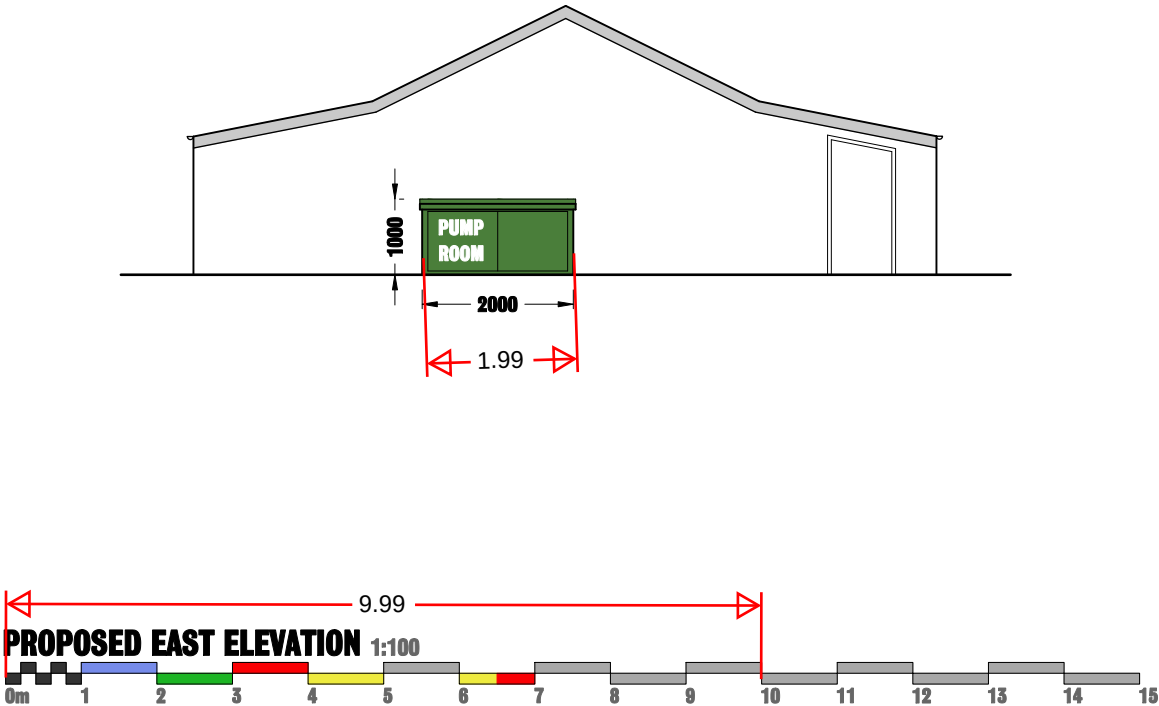
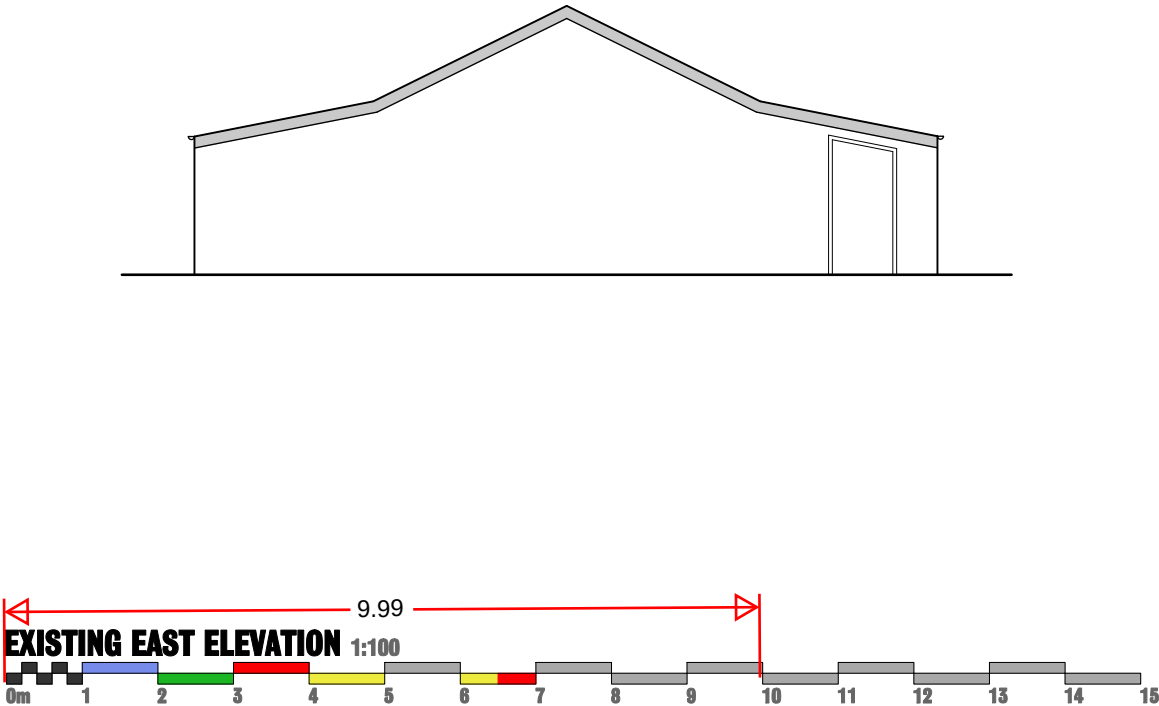
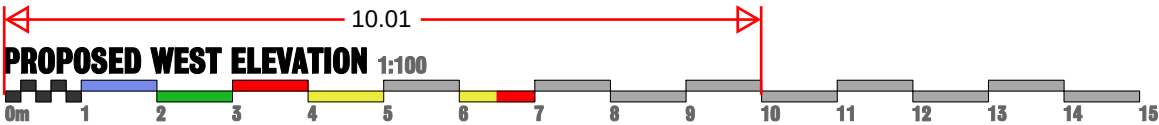


KEY	
	POSITION OF 25,000 LITRE TANK
HEIGHT	4720MM
DIAMETER	2700MM
MATERIALS	REINFORCED MDPE PLASTIC IN MATT BLACK
	POSITION OF PUMP ROOM
HEIGHT	1000MM
WIDTH	1000MM
LENGTH	2000MM
MATERIALS	REINFORCED FIBERGLASS FINISHED IN GREEN

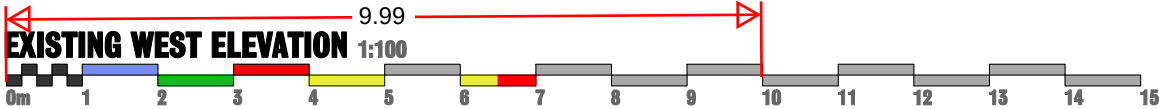

0 INITIAL ISSUE 04/10/23

DMU DESIGNS

ARCHITECTURAL SERVICES LTD

- PLANNING APPLICATIONS
- BUILDING REGULATIONS
- MEASURED BUILDING SURVEYS
- WORKING DRAWINGS
- FEASIBILITIES / SKETCH SCHEMES
- SPACE PLANNING

MAIL@DMUDESIGNS.CO.UK
WWW.DMUDESIGNS.CO.UK
+44 7947 157283

CLIENT GRAVESEND CRICKET CLUB		
STATUS PLANNING APPLICATION		
DRAWING NUMBER 3089-004	DRAWING TITLE ELEVATIONS	
DRAWING REVISION 0	DATE OCTOBER 2023	
SCALE 1:100	PAPER SIZE A3	DRAWN BY VT
PROPERTY THE BAT & BALL GROUND WROTHAN ROAD, GRAVESEND KENT, DA11 0QP		
DO NOT SCALE FROM THIS DRAWING, ANY DISCREPANCIES TO BE REPORTED IMMEDIATELY. DMU DESIGNS IS A LIMITED COMPANY REGISTERED IN ENGLAND AND WALES. REGISTERED NUMBER: 716897		