



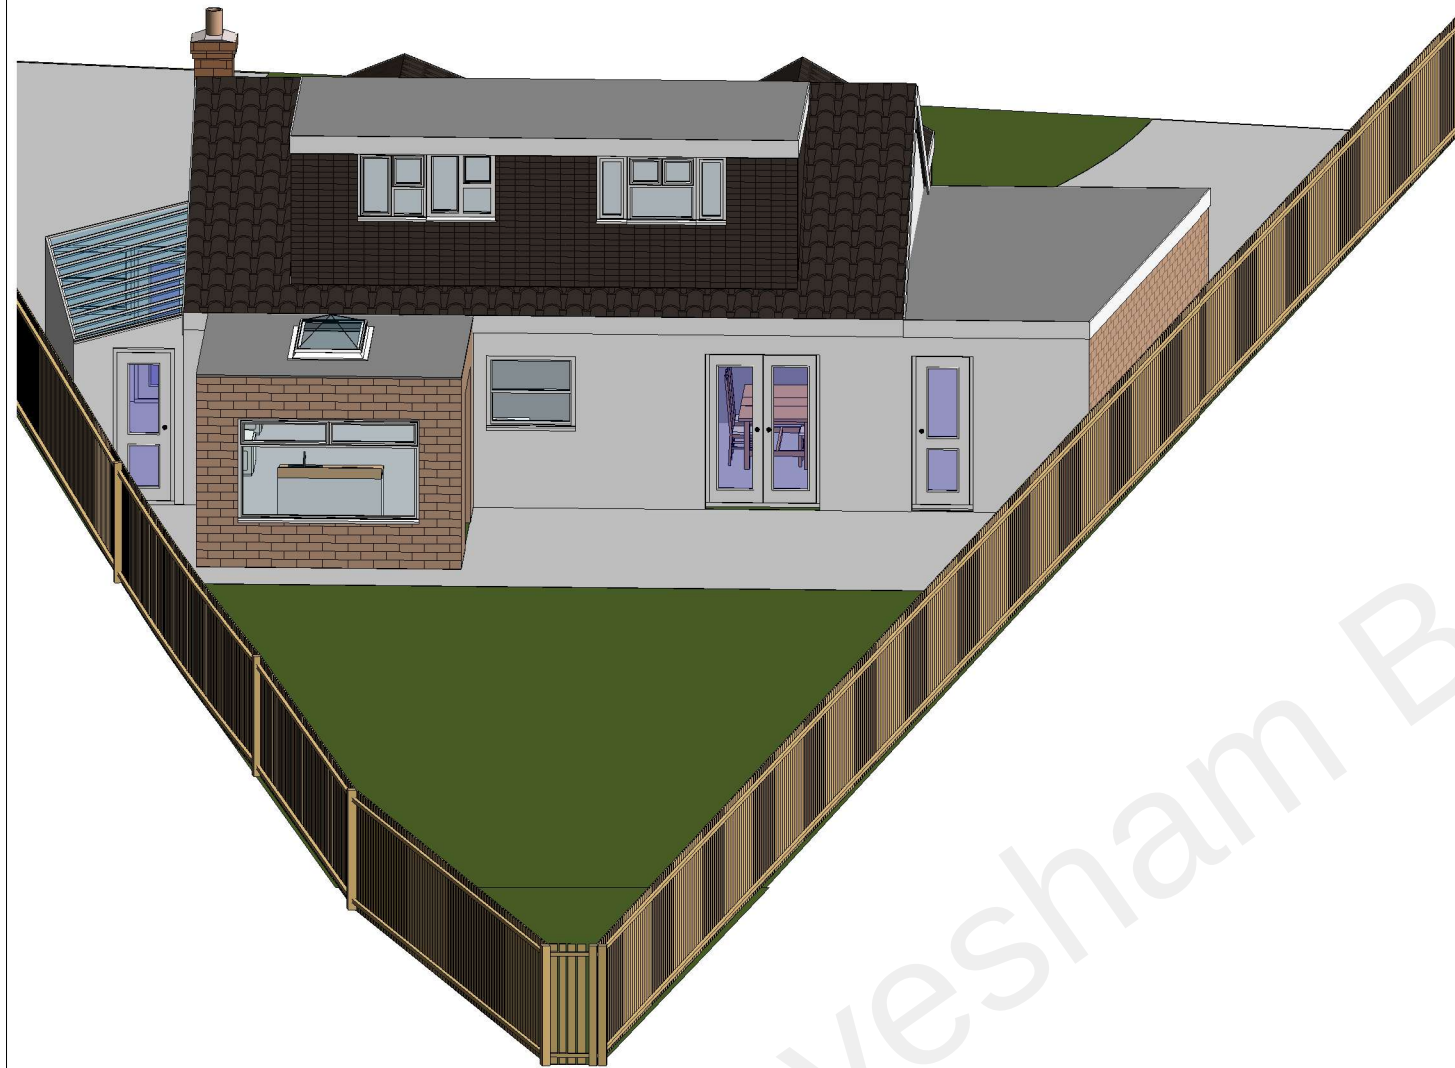

Proposed Rear 3D View



Existing Rear 3D View

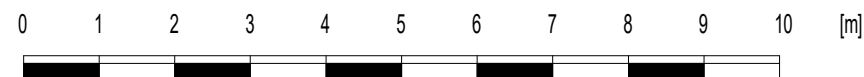

1:100 @ A3



Scale 1:100 @ A3

MM PLANNING & DRAWING
892 LONDON ROAD, CR7 7PB
EMAIL INFO@MMPLANNING.CO.UK
CONTACT 02086840333

Project Ridgeway Front Extension

Client Ridgeway Whitepost DA13 0TJ

Drawing: 3D Rear View Drawing

Number: 007

Date: 04/04/2022