

Notes


- 1

Materials
- 1.1

New Roof Materials
New roof tiles to be of a similar appearance to those used in the construction of the existing dwelling house
- 1.8

New External Door And Windows
New external doors andf windows to be similar appearance to those used in the construction of the existing dwelling house
- 1.9

Dormer External Render
Dormer to be finished in smooth render similar in appearance to those used in the construction of the dwelling house roof

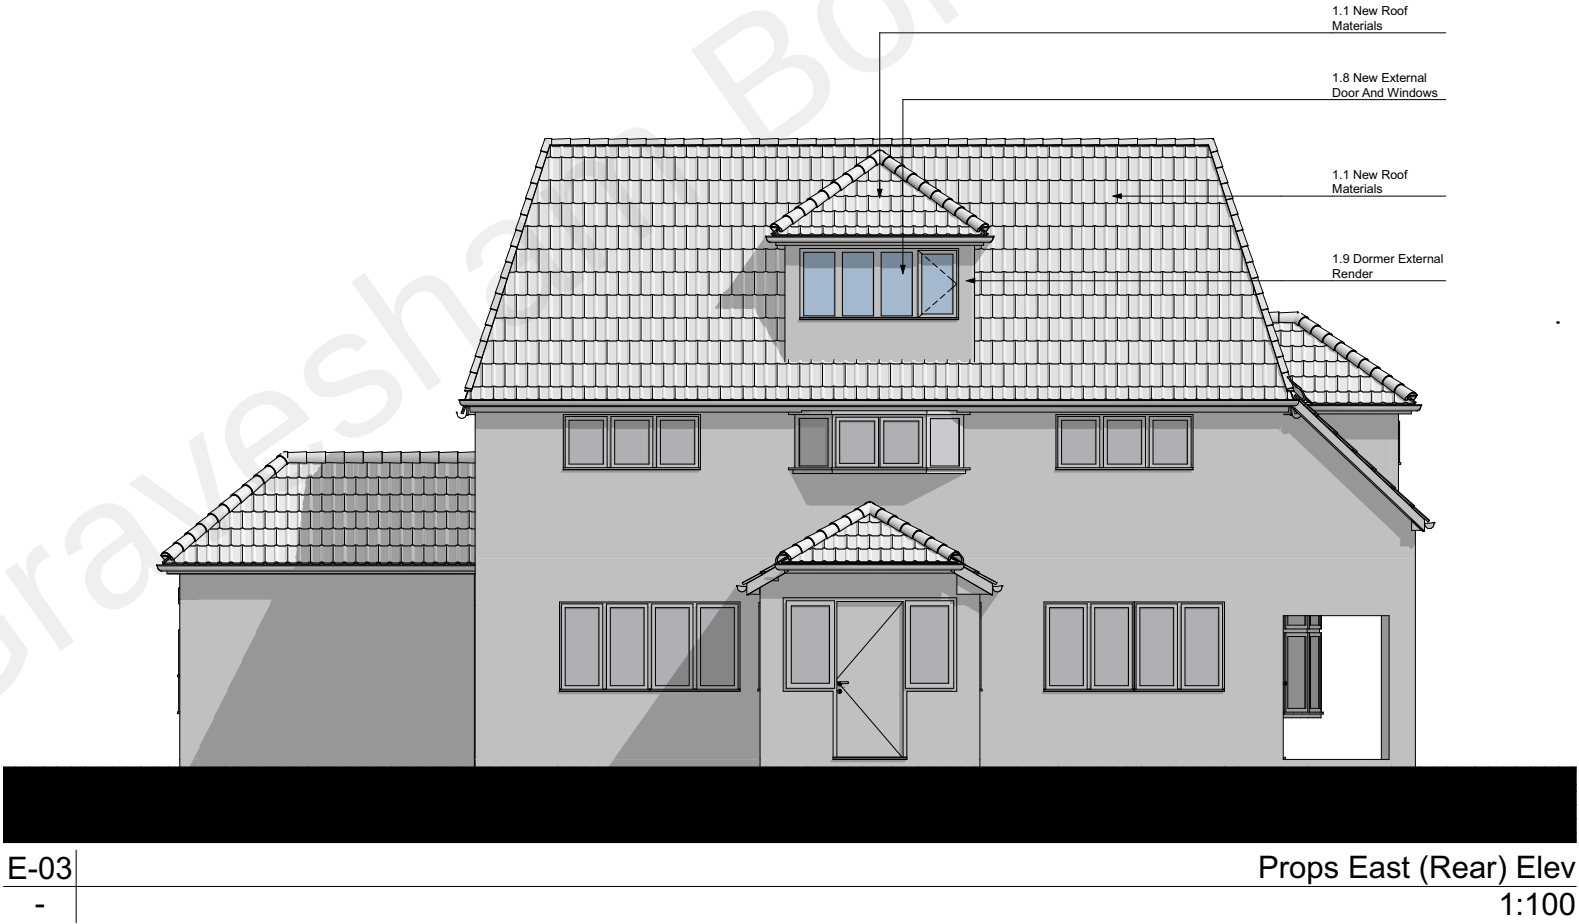

Rev	Date	Note
Site Address	Mitford House Wrotham Road South Street Meopham Gravesend DA13 0QW	
Application	House Holders Planning	
Project Description	Roof alterations to convert attic into habitable space with front and rear dormer windows	
Drawing Description	Extg and Props East (Rear) Elev	
Issue Date	Jan 2023	Scale 1:100
Drawing Status	Planning	Drawn by BB
		Checked AK
Drawing No.	PL.2	Revision A

 **HOMEFRONT** ARCHITECTURE
5a Burgess Rd London E15 2AD
Tel: 020 8281 2889
© Homefront Architecture LTD. All dimensions to be checked on site prior to construction.
Any discrepancies to be brought to the attention of Homefront, prior to construction.

The material used in any exterior works is to be of a similar appearance to those used in the construction of the existing dwelling house