




S-01 | Extg Building Section 1:100

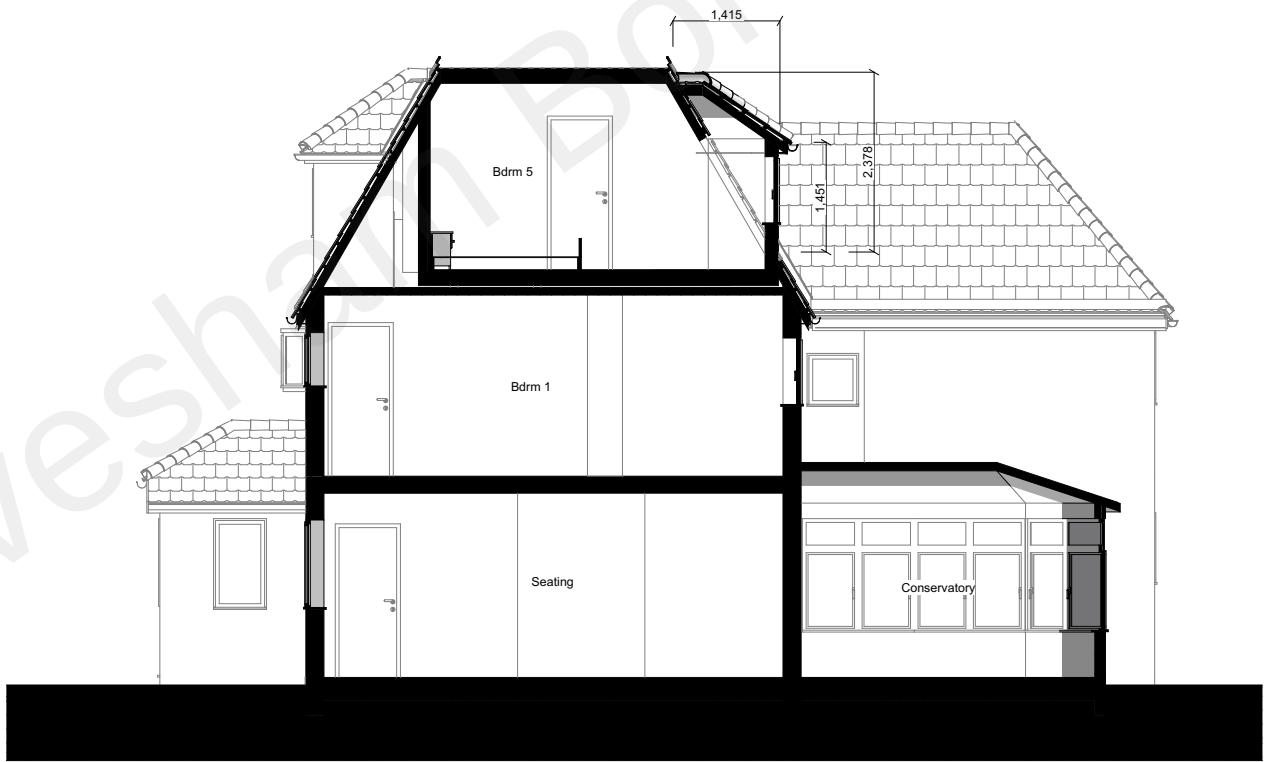

S-01 | Props Building Section 1:100

Rev	Date	Note
Site Address	Mitford House Wrotham Road South Street Meopham Gravesend DA13 0QW	
Application	House Holders Planning	
Project Description	Roof alterations to convert attic into habitable space with front and rear dormer windows	
Drawing Description	Extg and Props Section S-01	
Issue Date	Jan 2023	Scale 1:100
Drawing Status	Planning	Drawn by BB Checked AK
Drawing No.	PL.5	Revision A