


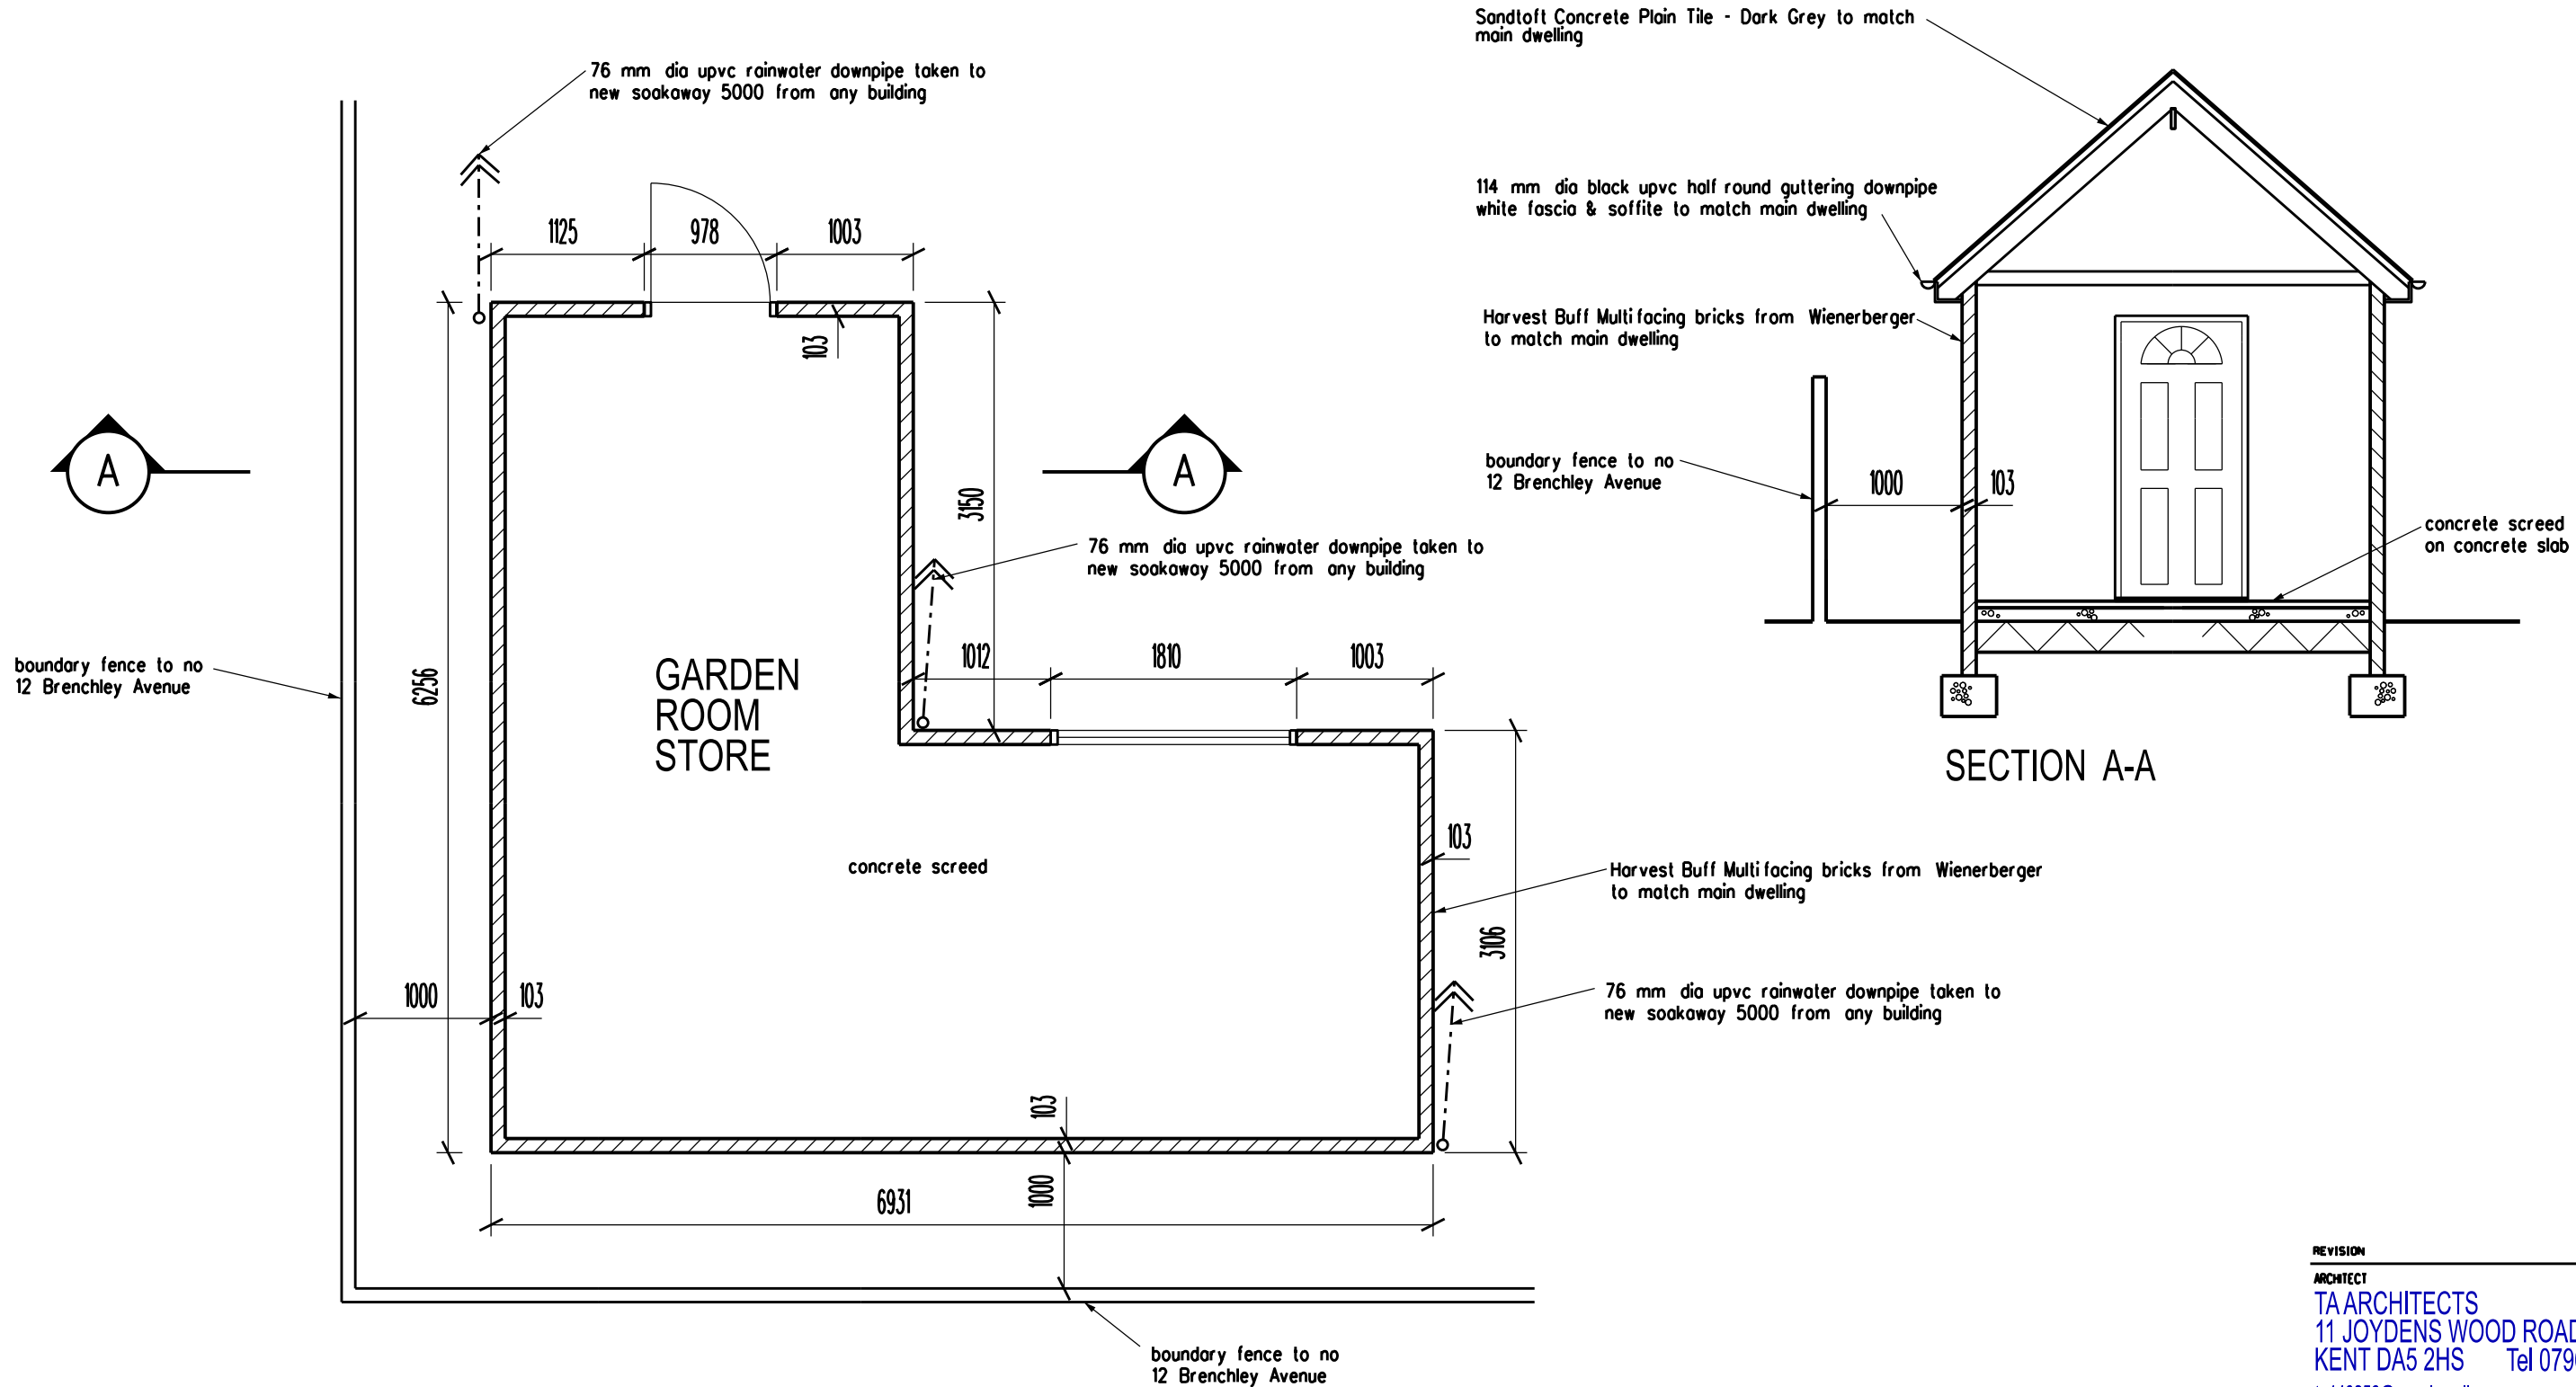

REVISION
ARCHITECT
TAARCHITECTS
11 JOYDENS WOOD ROAD BEXLEY
KENT DA5 2HS Tel 07905 130591
ta140256@googlemail.com

JOB
RETENTION OF OUT BUILDING
AT 12 BRENCHLEY AVENUE
GRAVESEND KENT DA11 7RQ
DRAWING
PROPOSED GROUND FLOOR
PLAN AND SECTION

SCALE
1:50 AT A3
DATE
NOV 2024
DRAWING NO.
KK/32

