

Drainage Detail Notes:

- 1. Manhole internal benching configuration and orientation assumed.
- 2. Brick arrangement and chamber size assumed.
- 3. Manhole cover level obtained from Topographic Survey by Survey Solutions (drawing ref 84168BWLS-01, dated 12.01.2026).
- 4. Manhole invert level obtained from Southern Water Asset Plan – actual invert level TBC following survey.
- 5. Proposed pipe connection from Site to be of vitrified clay material.

Notes:

- 1. Do not scale from this drawing.
- 2. In case of any discrepancies in drawings, details or bills, refer to engineers for clarification: unilateral decisions by the Contractor will not be accepted.
- 3. This drawing is to be read in conjunction with all related Architects, Consultants & Sub-Contractors drawings and specifications.
- 4. The Contractor is advised that all design drawings and information are to be read concurrently and any discrepancies or omissions reported directly to PTA's Structural Department.

© Powell Tolner & Associates Ltd.
The contents of this drawing may not be reproduced in whole or in part without the prior written permission of Powell Tolner & Associates Ltd.

DRAWING STATUS / PURPOSE OF ISSUE		ISO 19650 STATUS CODE	
PRELIMINARY COMMENT/COSTING/APPROVAL NOT FOR CONSTRUCTION		S3	

P02	Minor Updates	DH	27.02.26	AH
P01	First Issue	DH	18.02.26	AH
REV	DESCRIPTION	BY	DATE	CHK'D

PROJECT TITLE
St Albans Close, Gravesend

DRAWING TITLE
Drainage Construction Details - Southern Water Manhole

DATE	Feb 2026	This drawing is issued only for the purposes described in the drawing status box.	PTA PROJ No
DRAWN	DH		10164
SCALE	As Shown		REVISION
DRG SIZE	A1		P02


DRAWING No
10164-PTA-XX-XX-DR-C-9131

Consulting Civil & Structural Engineers



29 Red Lion Street
Chesham
Bucks
HP5 1EJ
Tel. 01494 772721

www.ptaconsult.co.uk

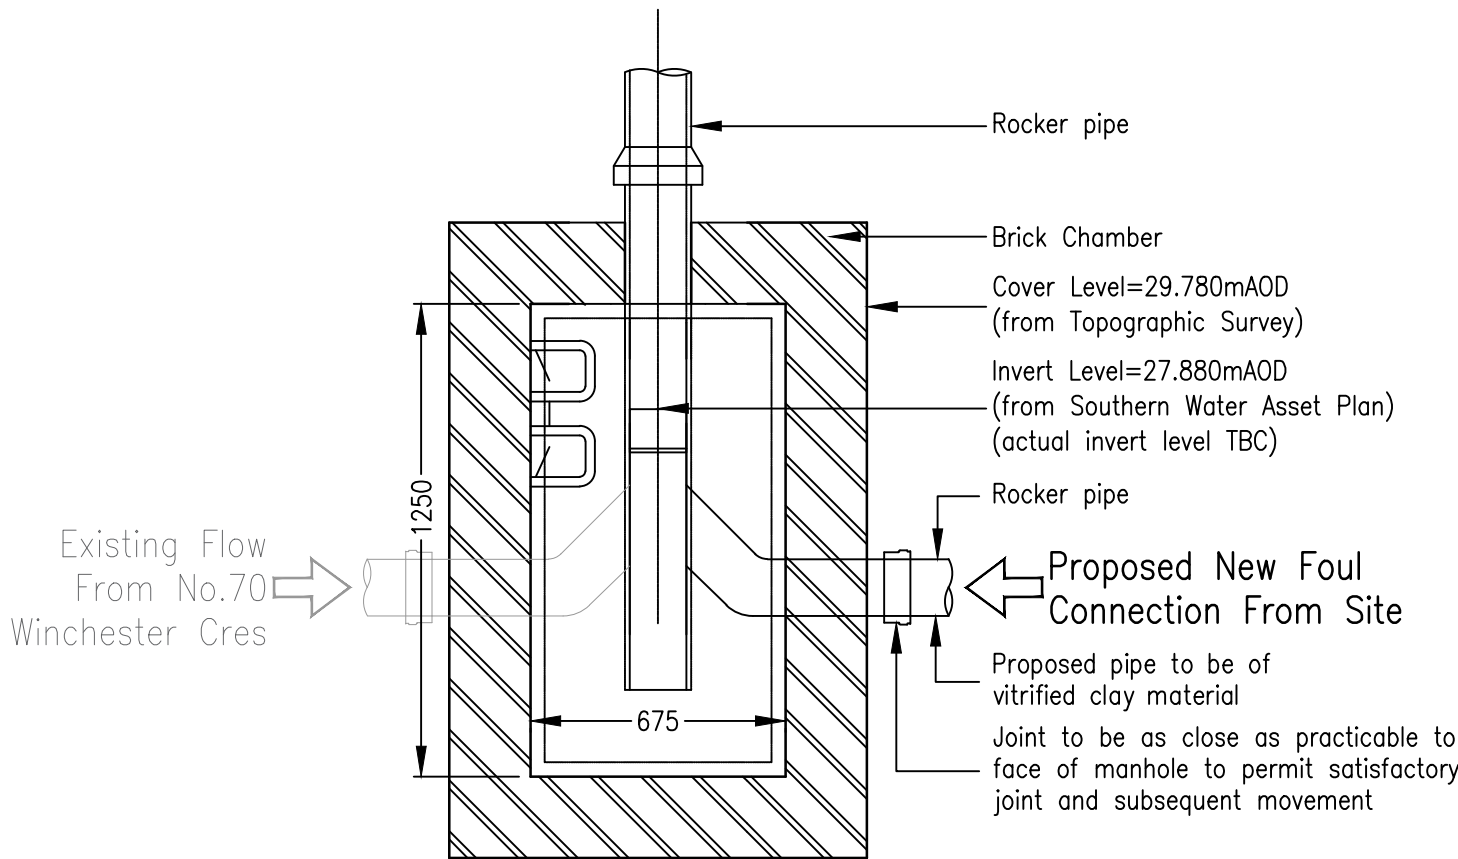

EX.SW F 8304 Brick Manhole Proposed
New Inlet Detail
1:20