



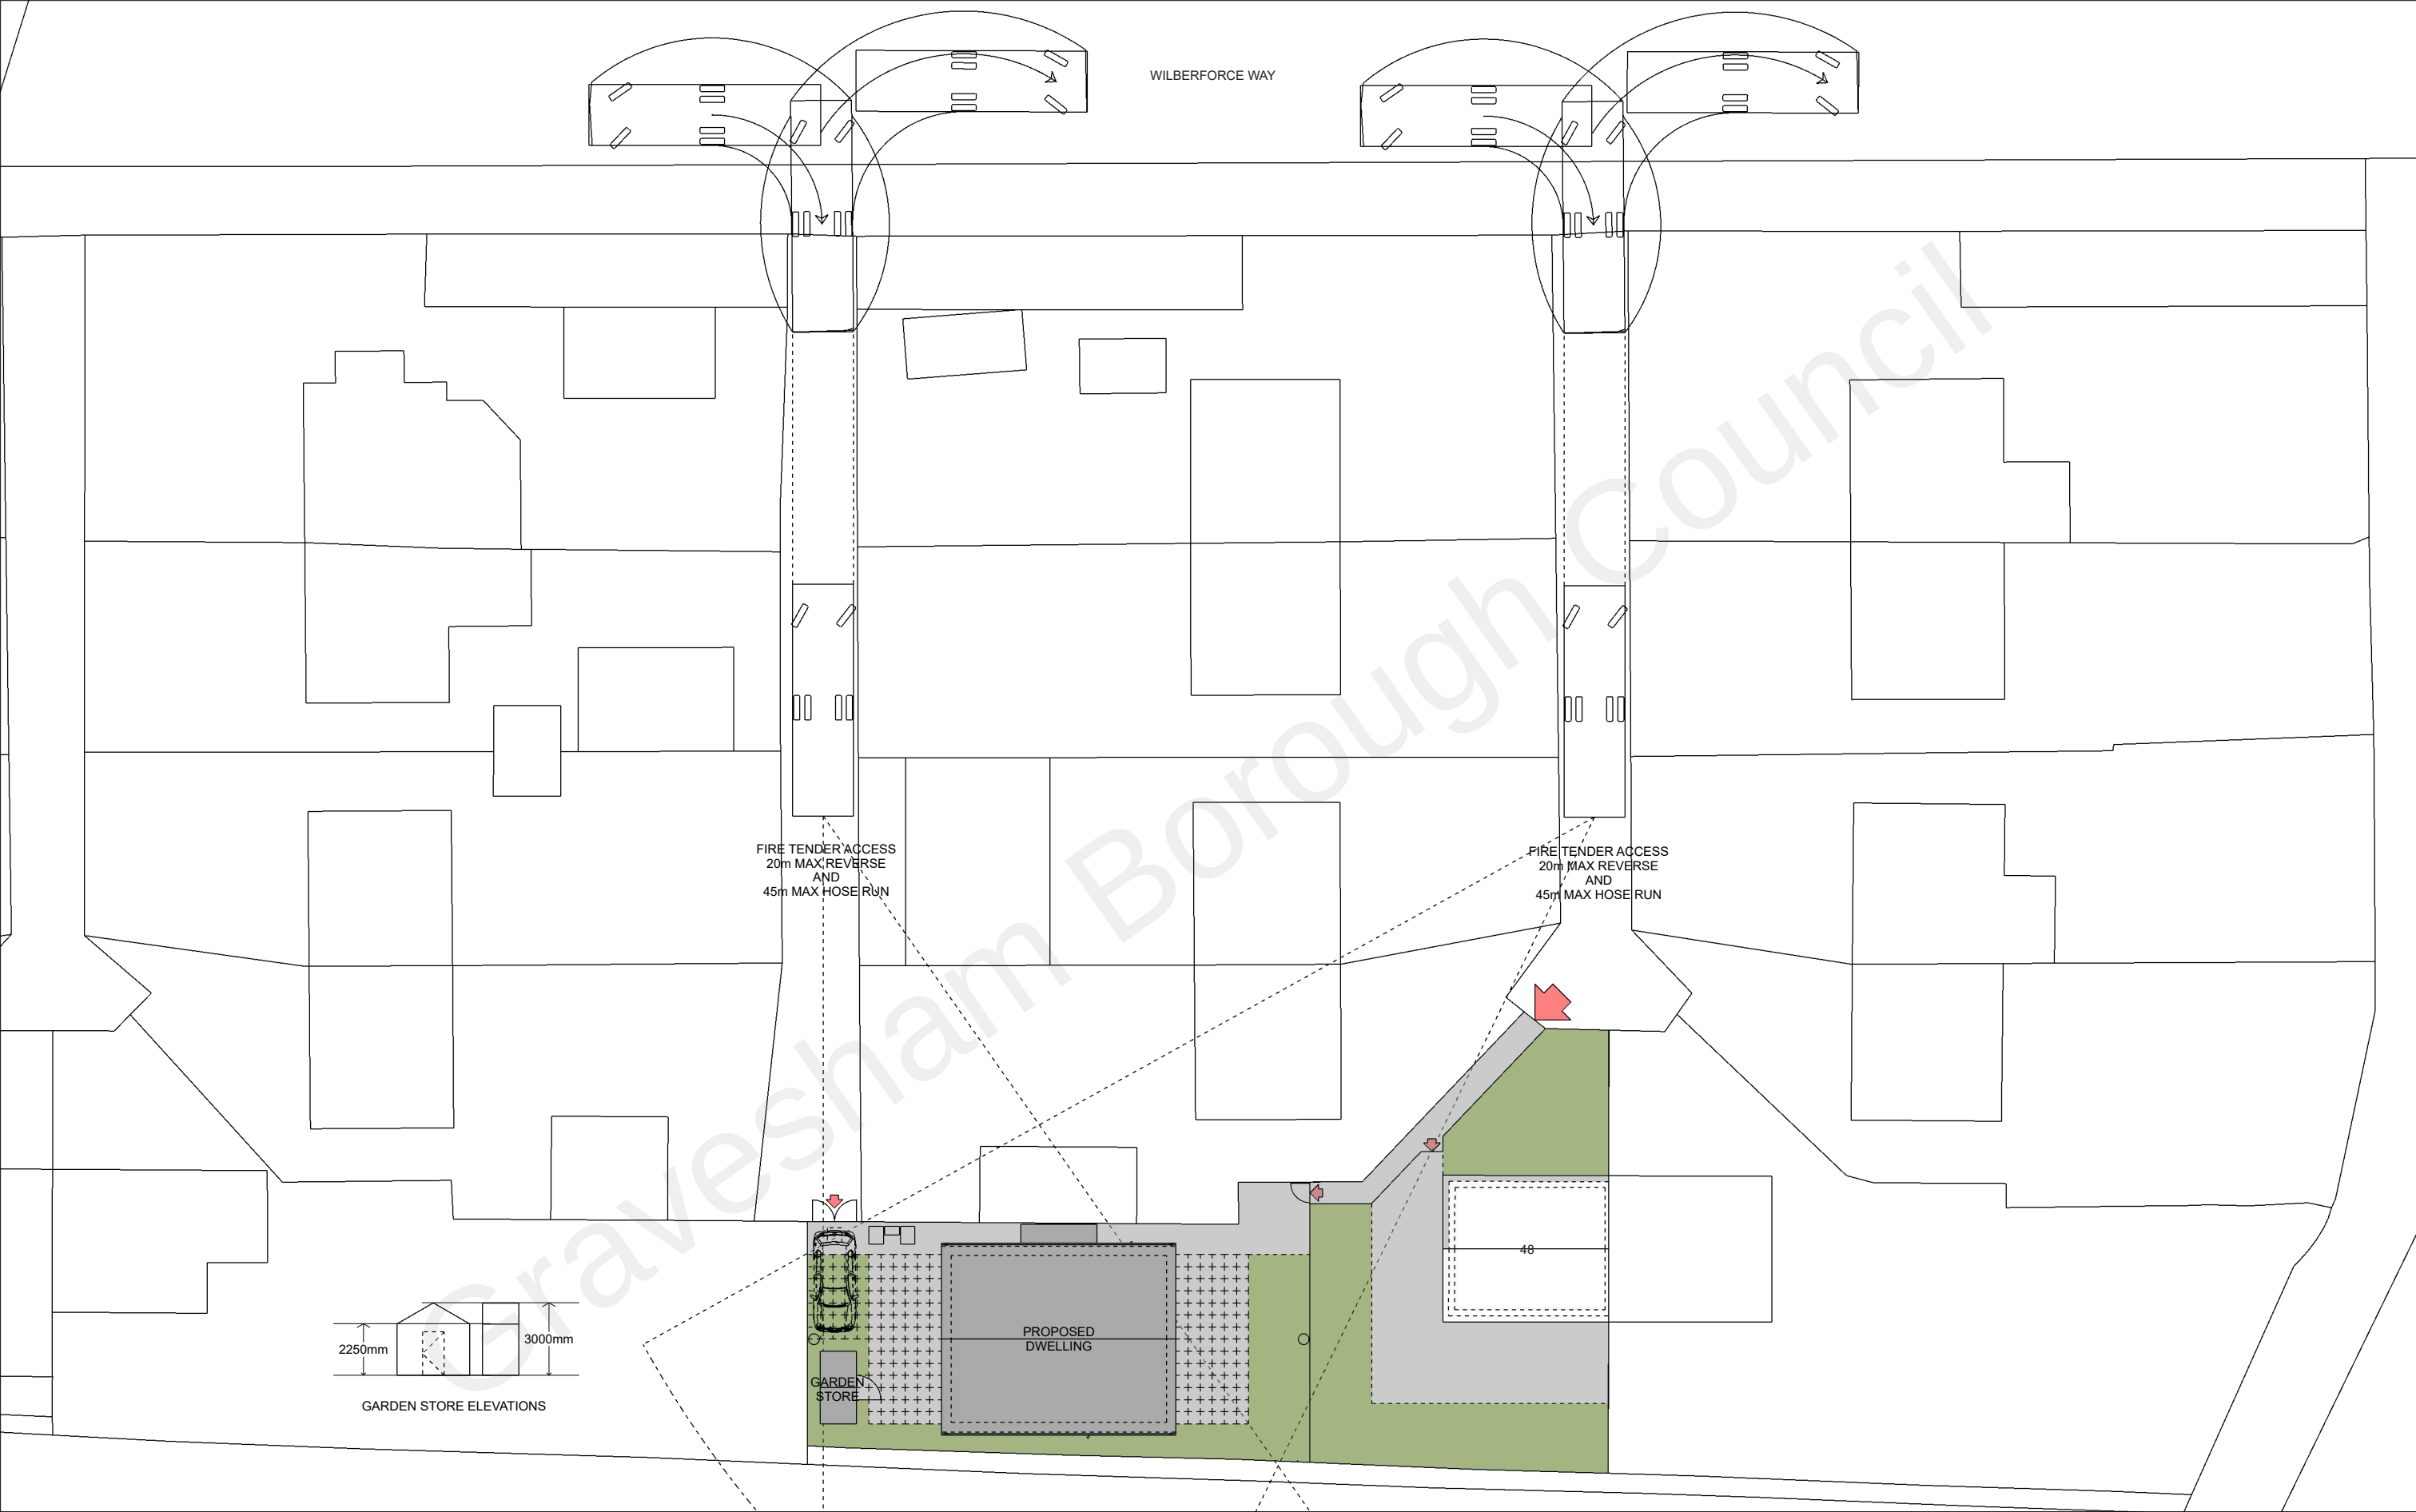

Steve Baker Architect
78 Pound Road East Peckham Tonbridge Kent TN12 5BJ
18 Hatton Place London EC1M 8RU
T: +44 (0)1622 870275
E: contact@stevebakerarchitect.com
W: www.stevebakerarchitect.com

S	R	Date	Description
© COPYRIGHT 2020 STEVE BAKER ARCHITECT			
Ordnance Survey. © Crown Copyright 2020. All rights reserved.			
Supplied by Getmapping Licence number 100042766.			
Note - Do not scale from this drawing. All dimensions must be checked on site by the contractor and any discrepancies reported immediately.			

MR. and MRS. S. BURLES

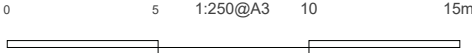

Client: MR. and MRS. S. BURLES
Project Title: WILBERFORCE WAY, GRAVESEND
Status: PLANNING
Stage: P
Scale: 1:250
Sheet: A3

Drawing Title: PROPOSED SITE BLOCK PLAN
Project No: A20280
Disc: A
Building: A
Package: A
Drawing No: 1101
Revision: 1