


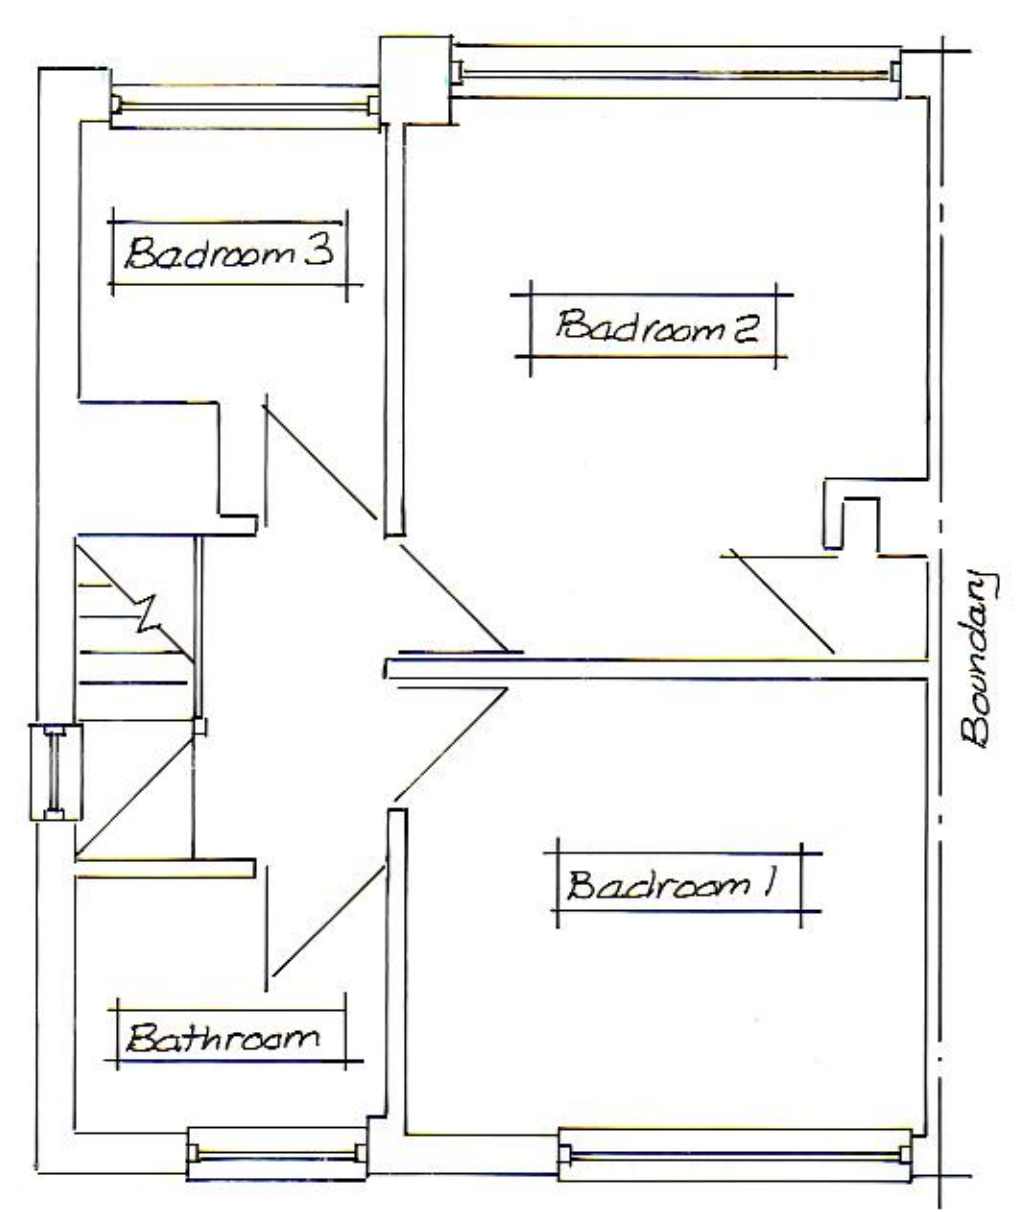


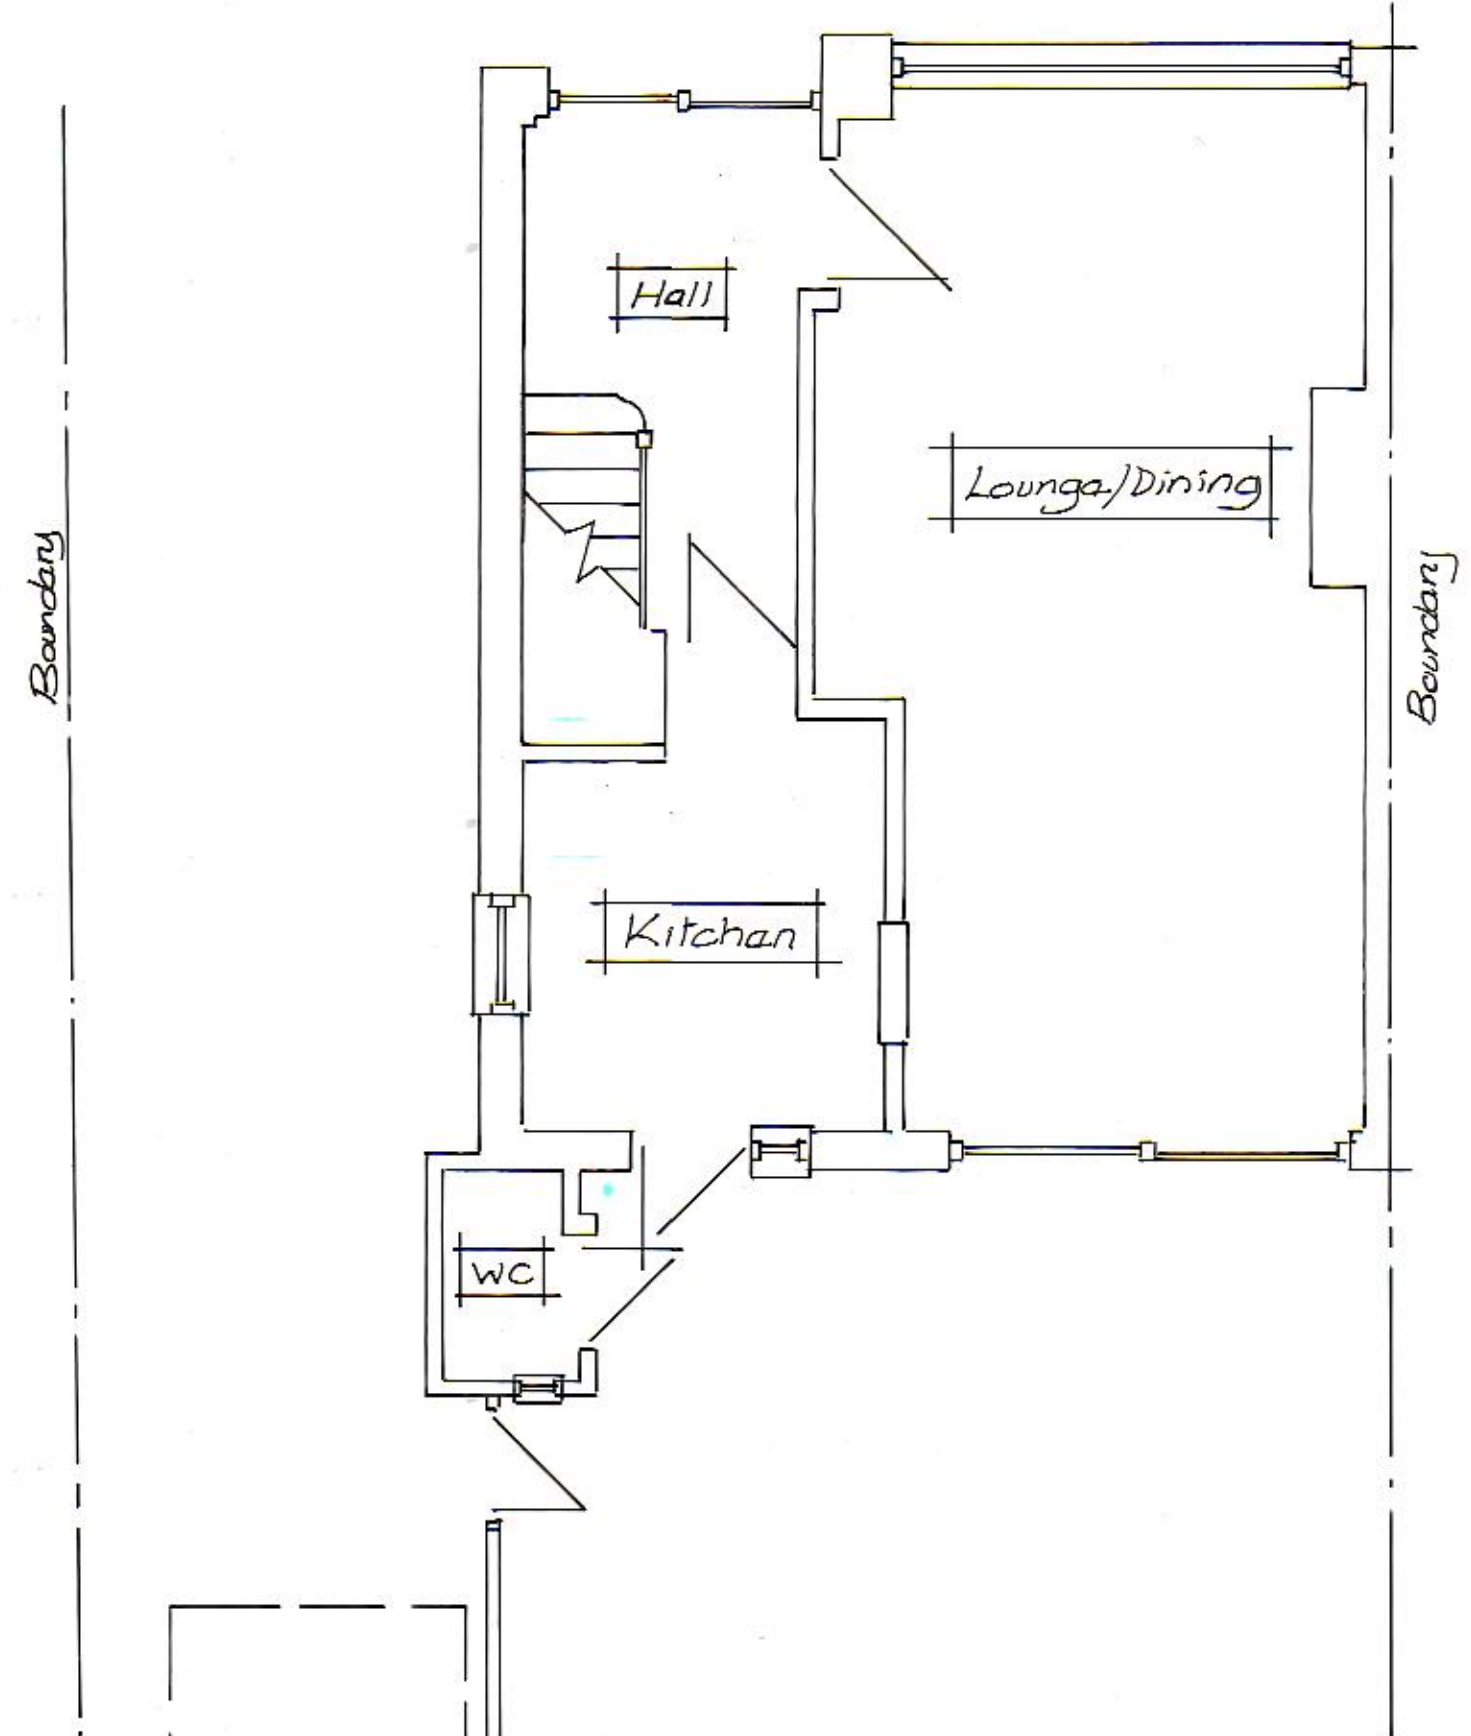

First Floor

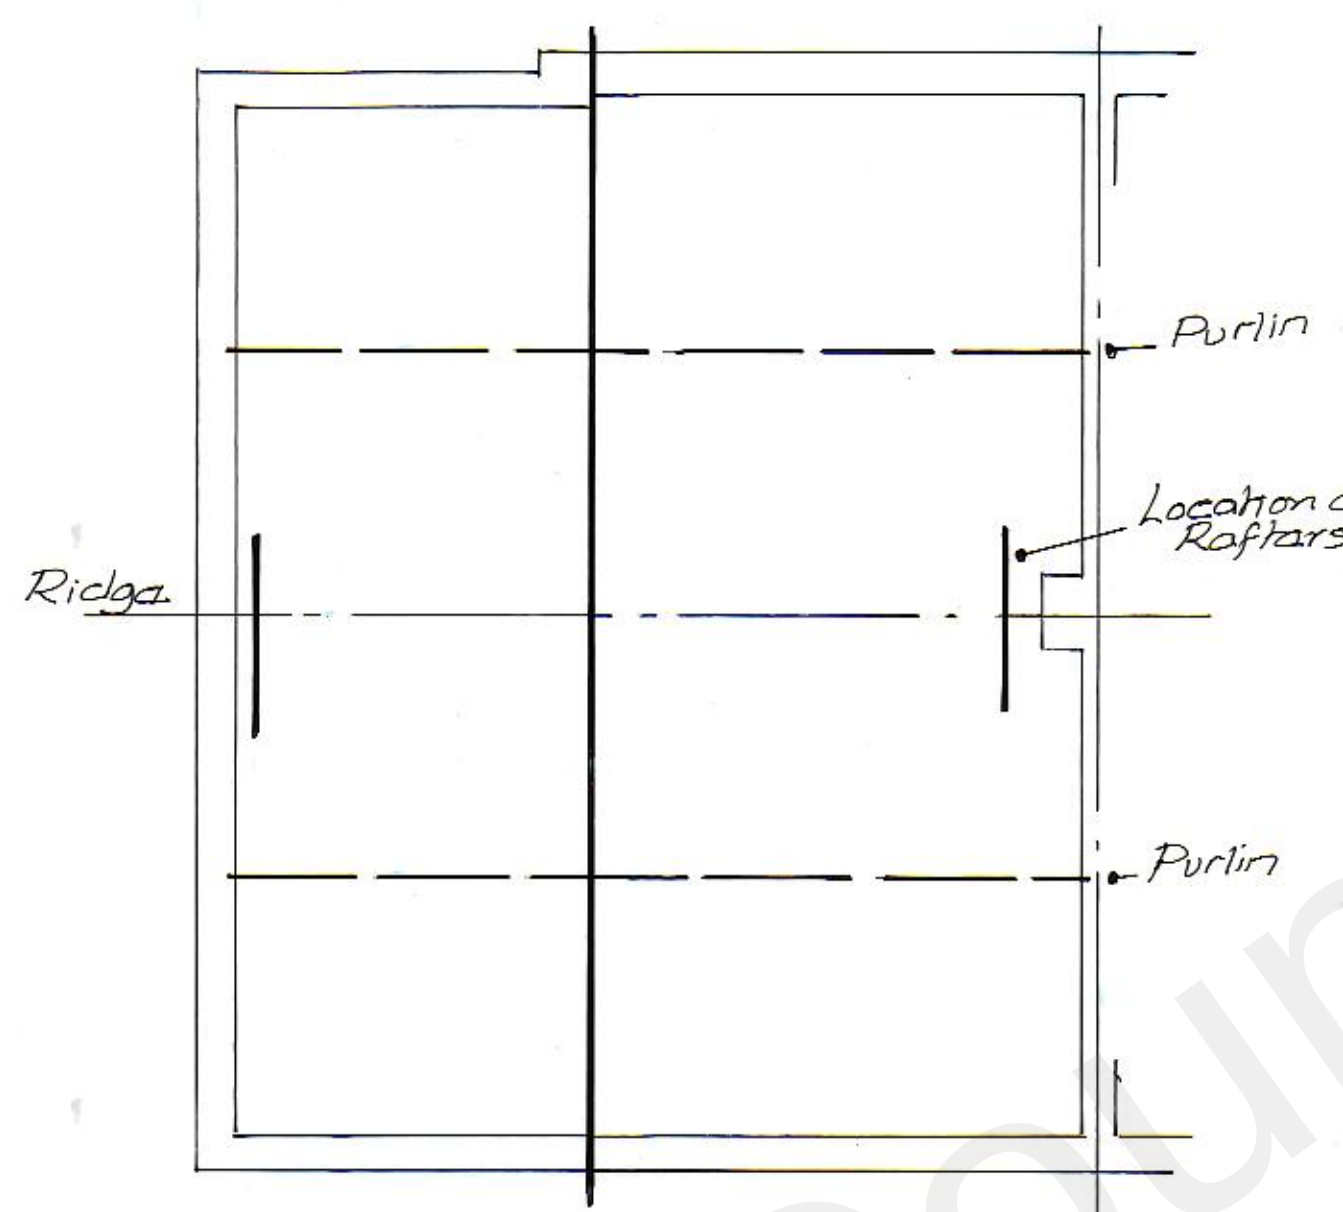


Loft

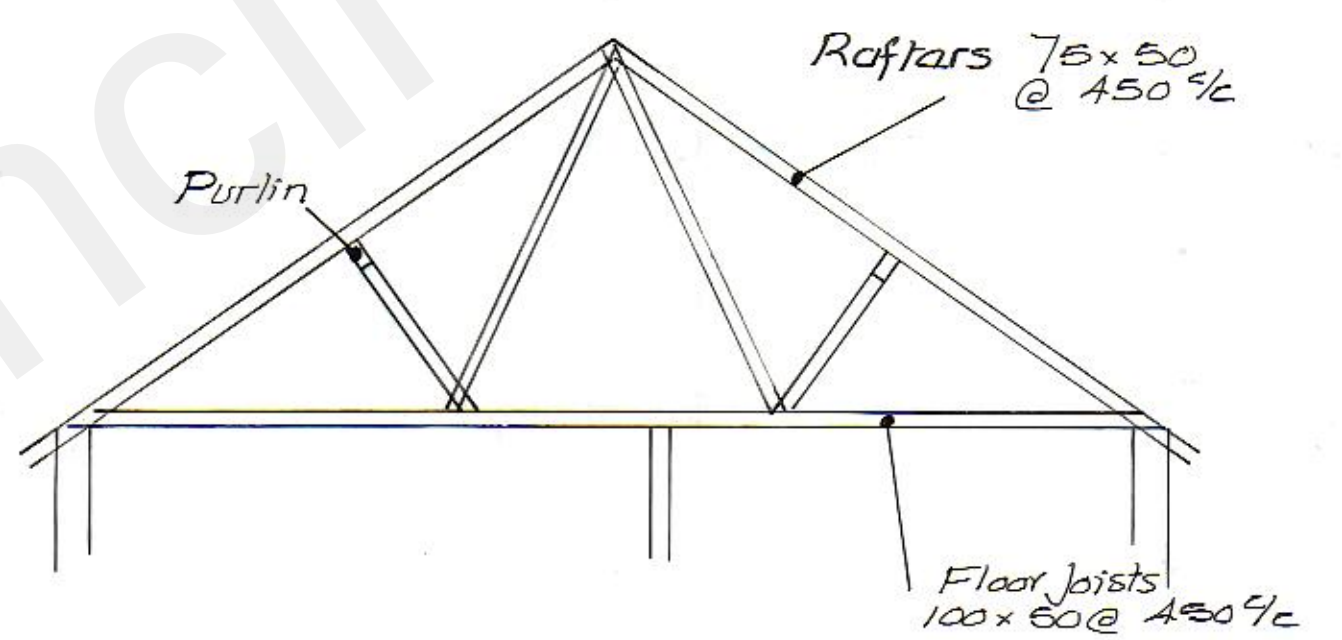


Section 1:50

EXISTING 1:50


Ground Floor

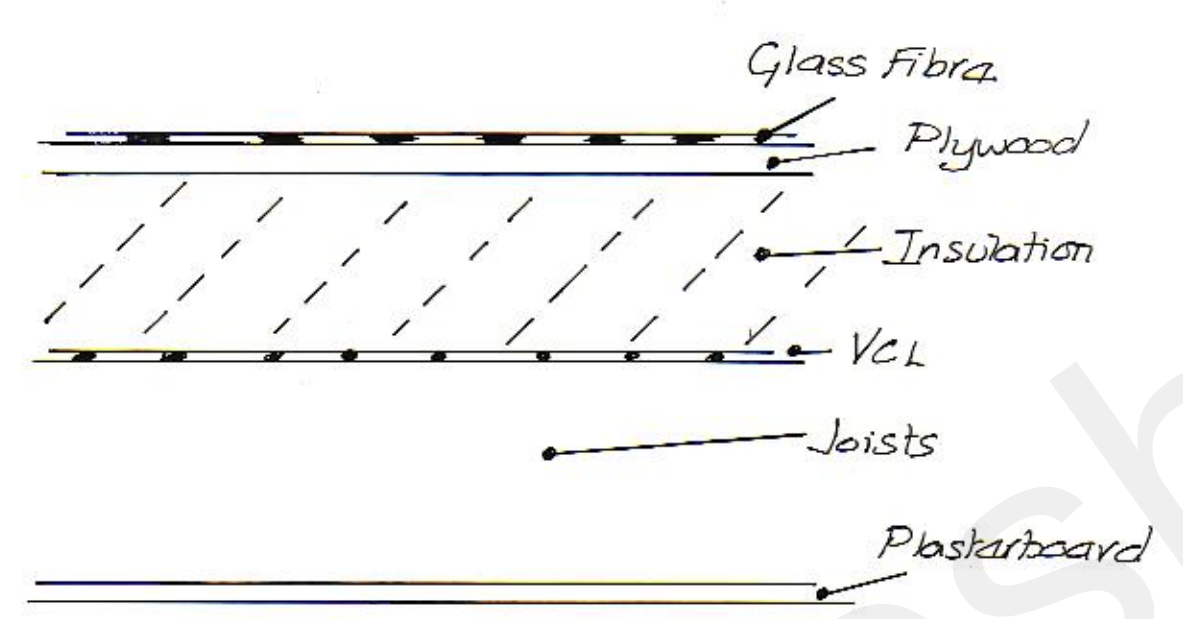


Warm Roof-Ref 9 1:5

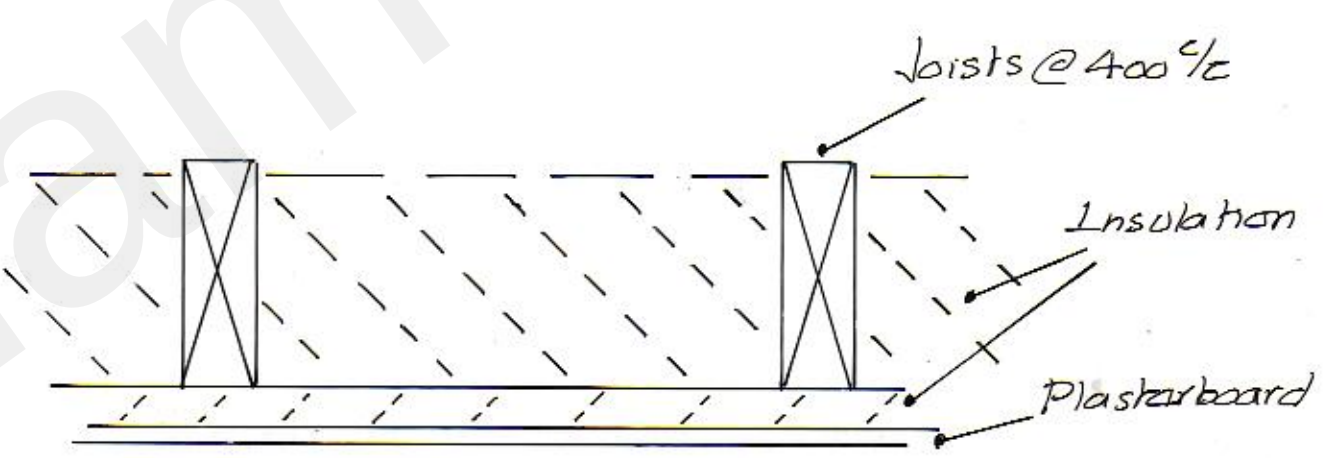


Horizontal Ceiling-Ref 7 1:5

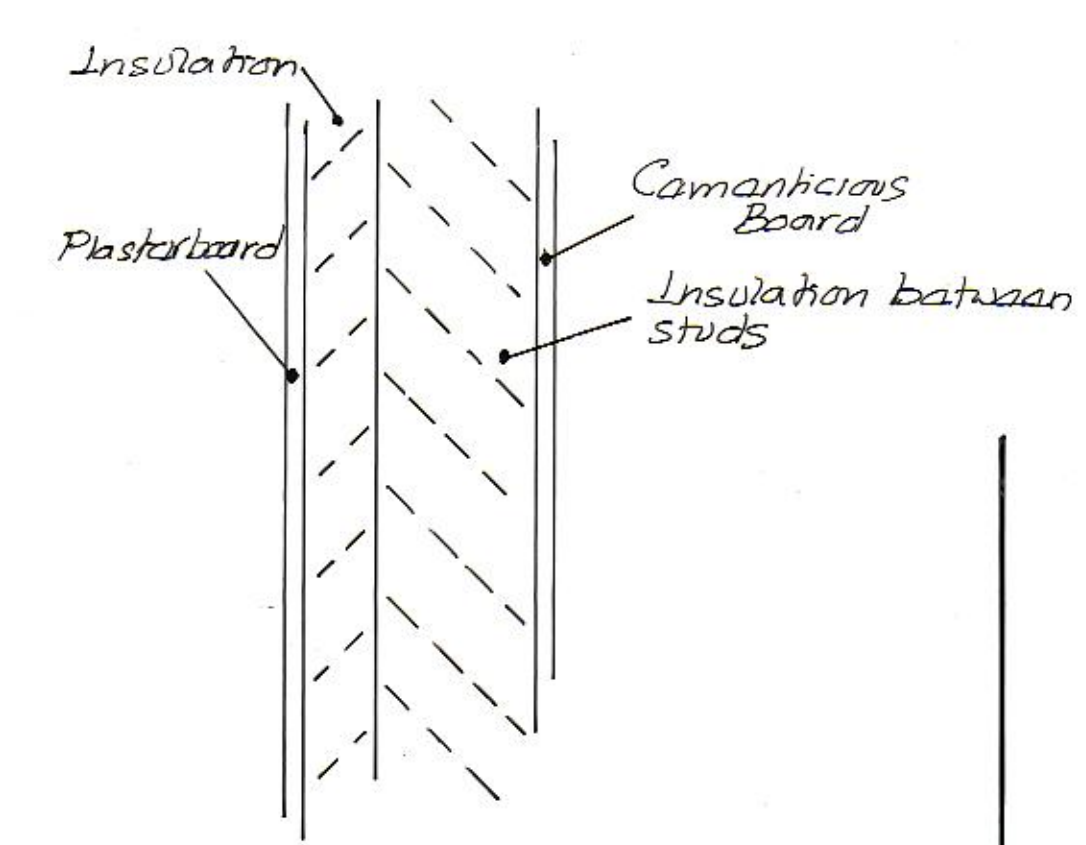


Attic Wall-Ref 6 1:5

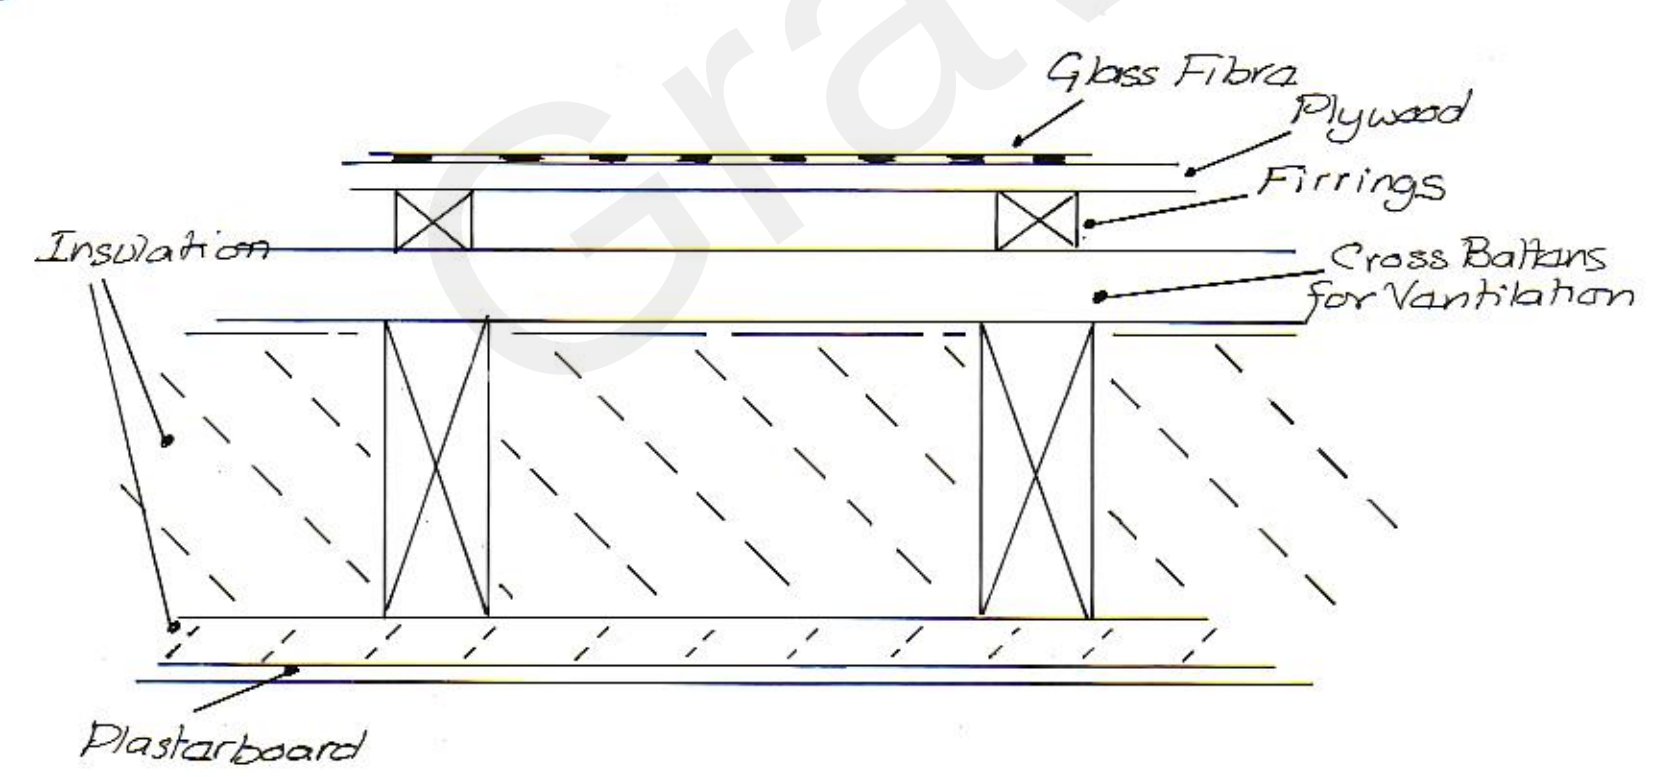

Cold Roof-Ref 8 1:5

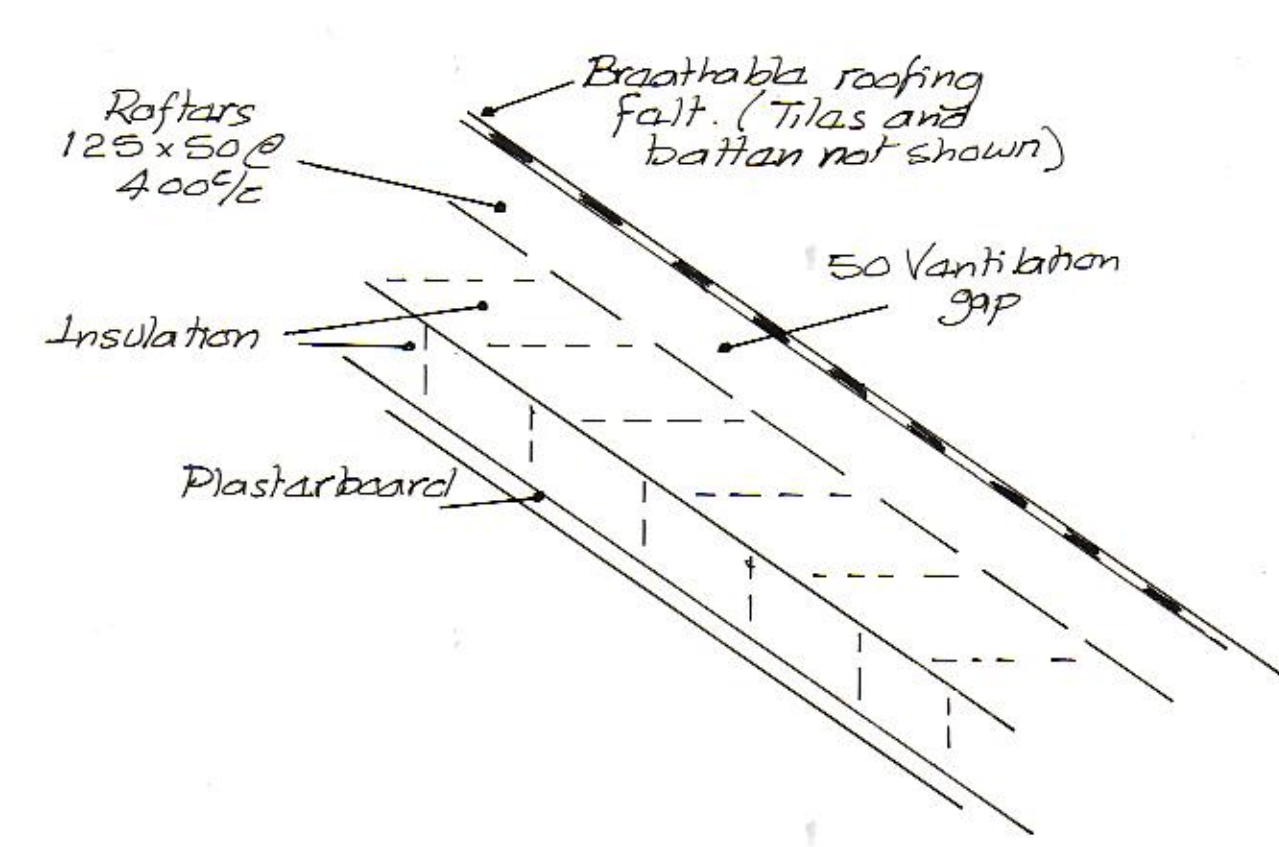

Ceiling at Rafter Line-Ref 4 1:5

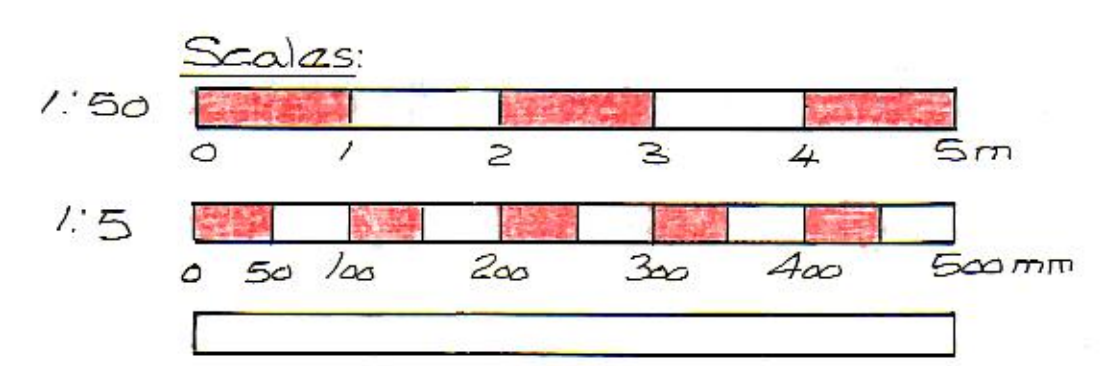

Rev	Description	Date
	83 Astra Drive Gravesend Kent DA12 4PZ	
	Drg No AAND/03/22	

INSULATION DETAILS