


3


Ground Floor

3

First Floor

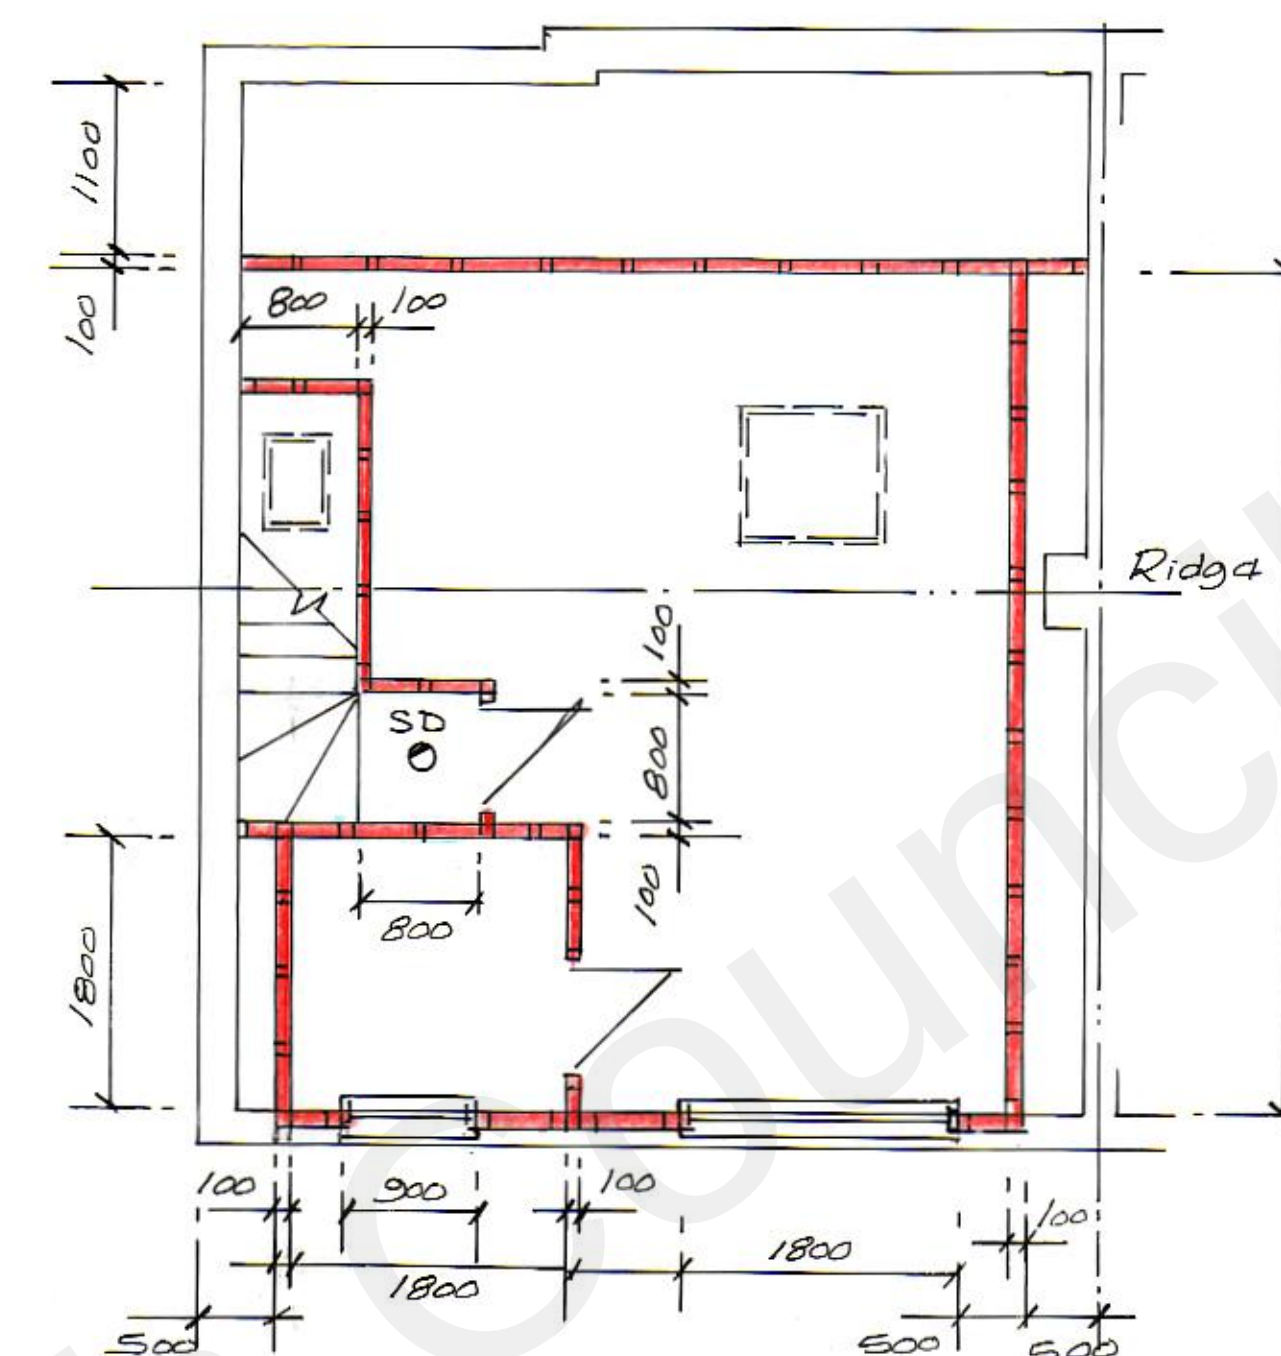

Loft

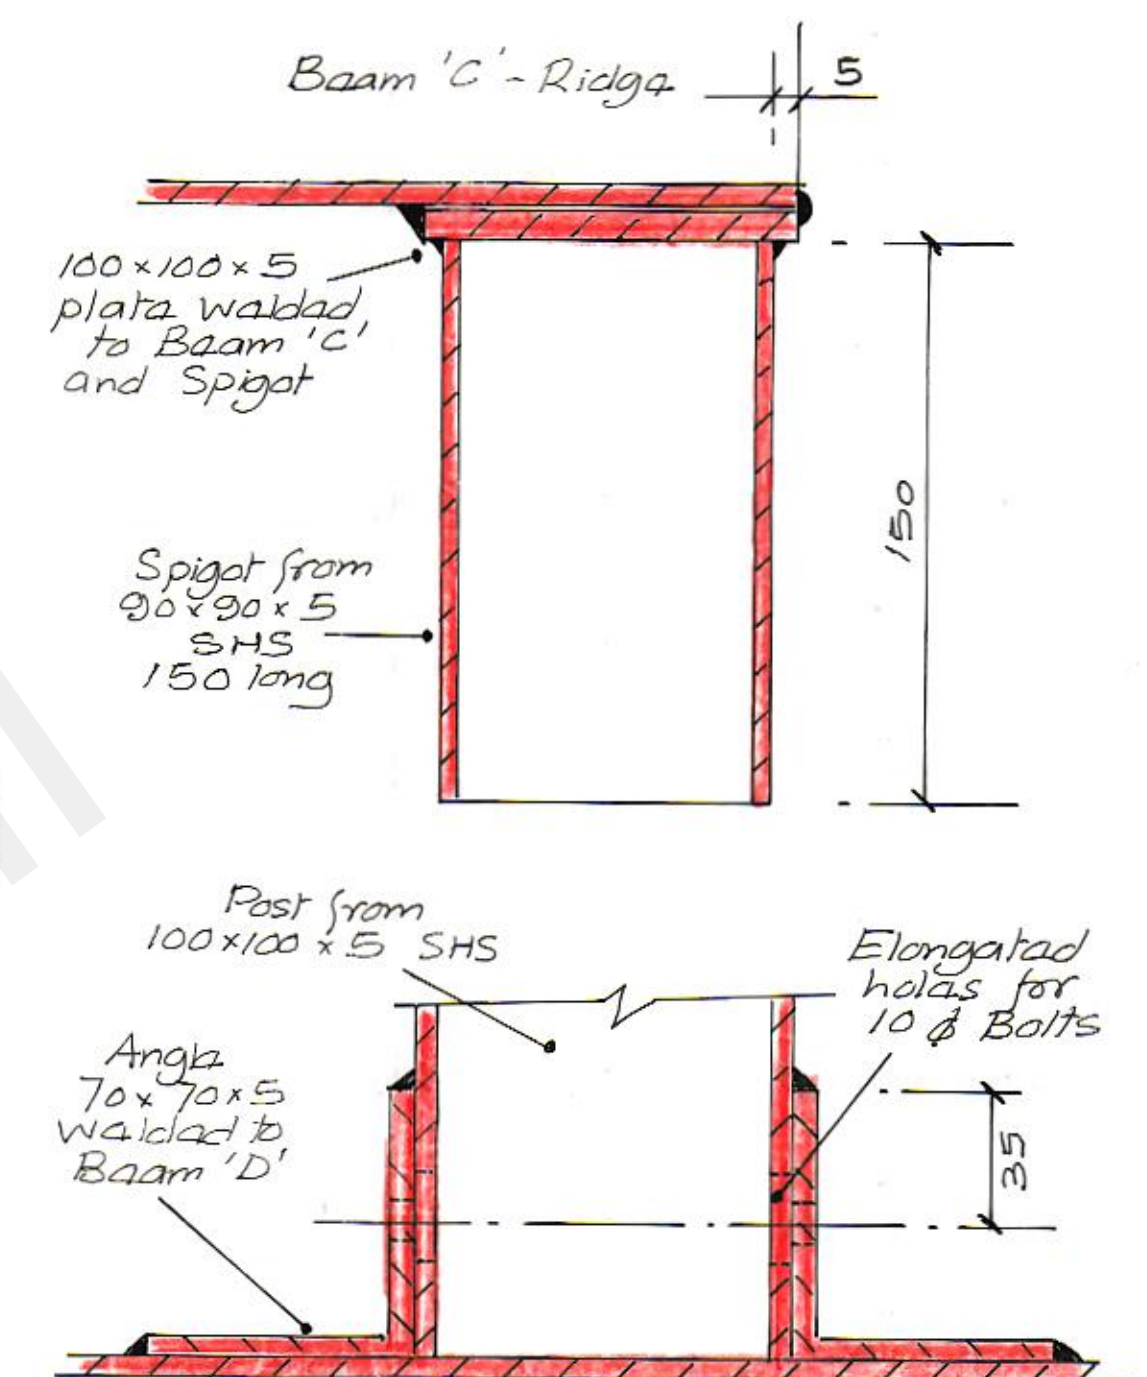

Post Connection Between Beams 'C' and 'D' 1:2

Legend:
Indicative location of
Smoke Detectors thus: ● SD

Scale:

1:50




0 1 2 3 4 5m


1:2



0 20 60 100 200mm

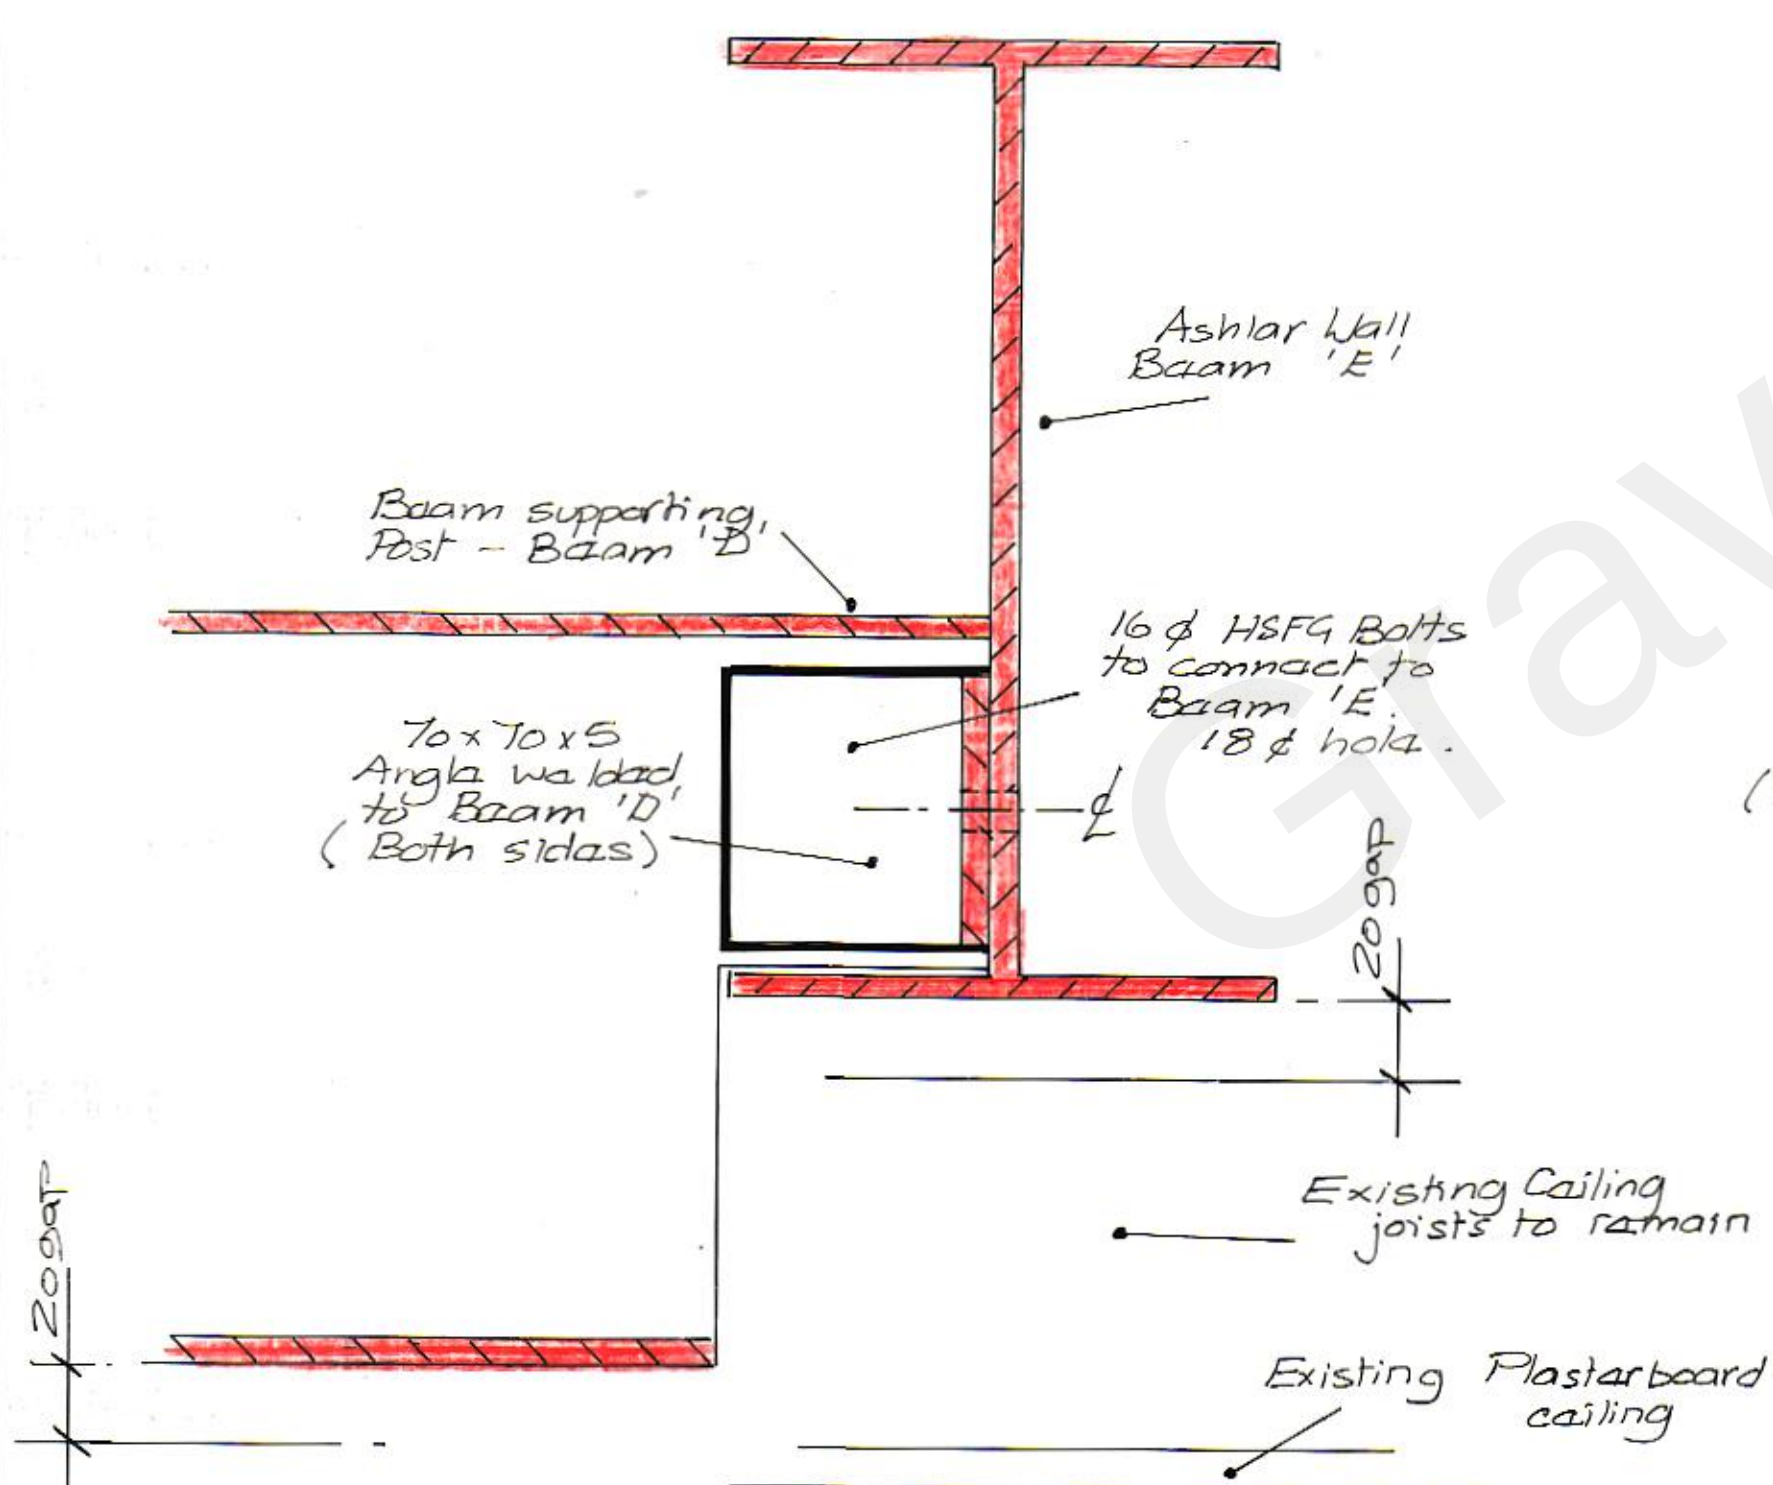

Beam 'D' and 'E' Connection Detail 1/2

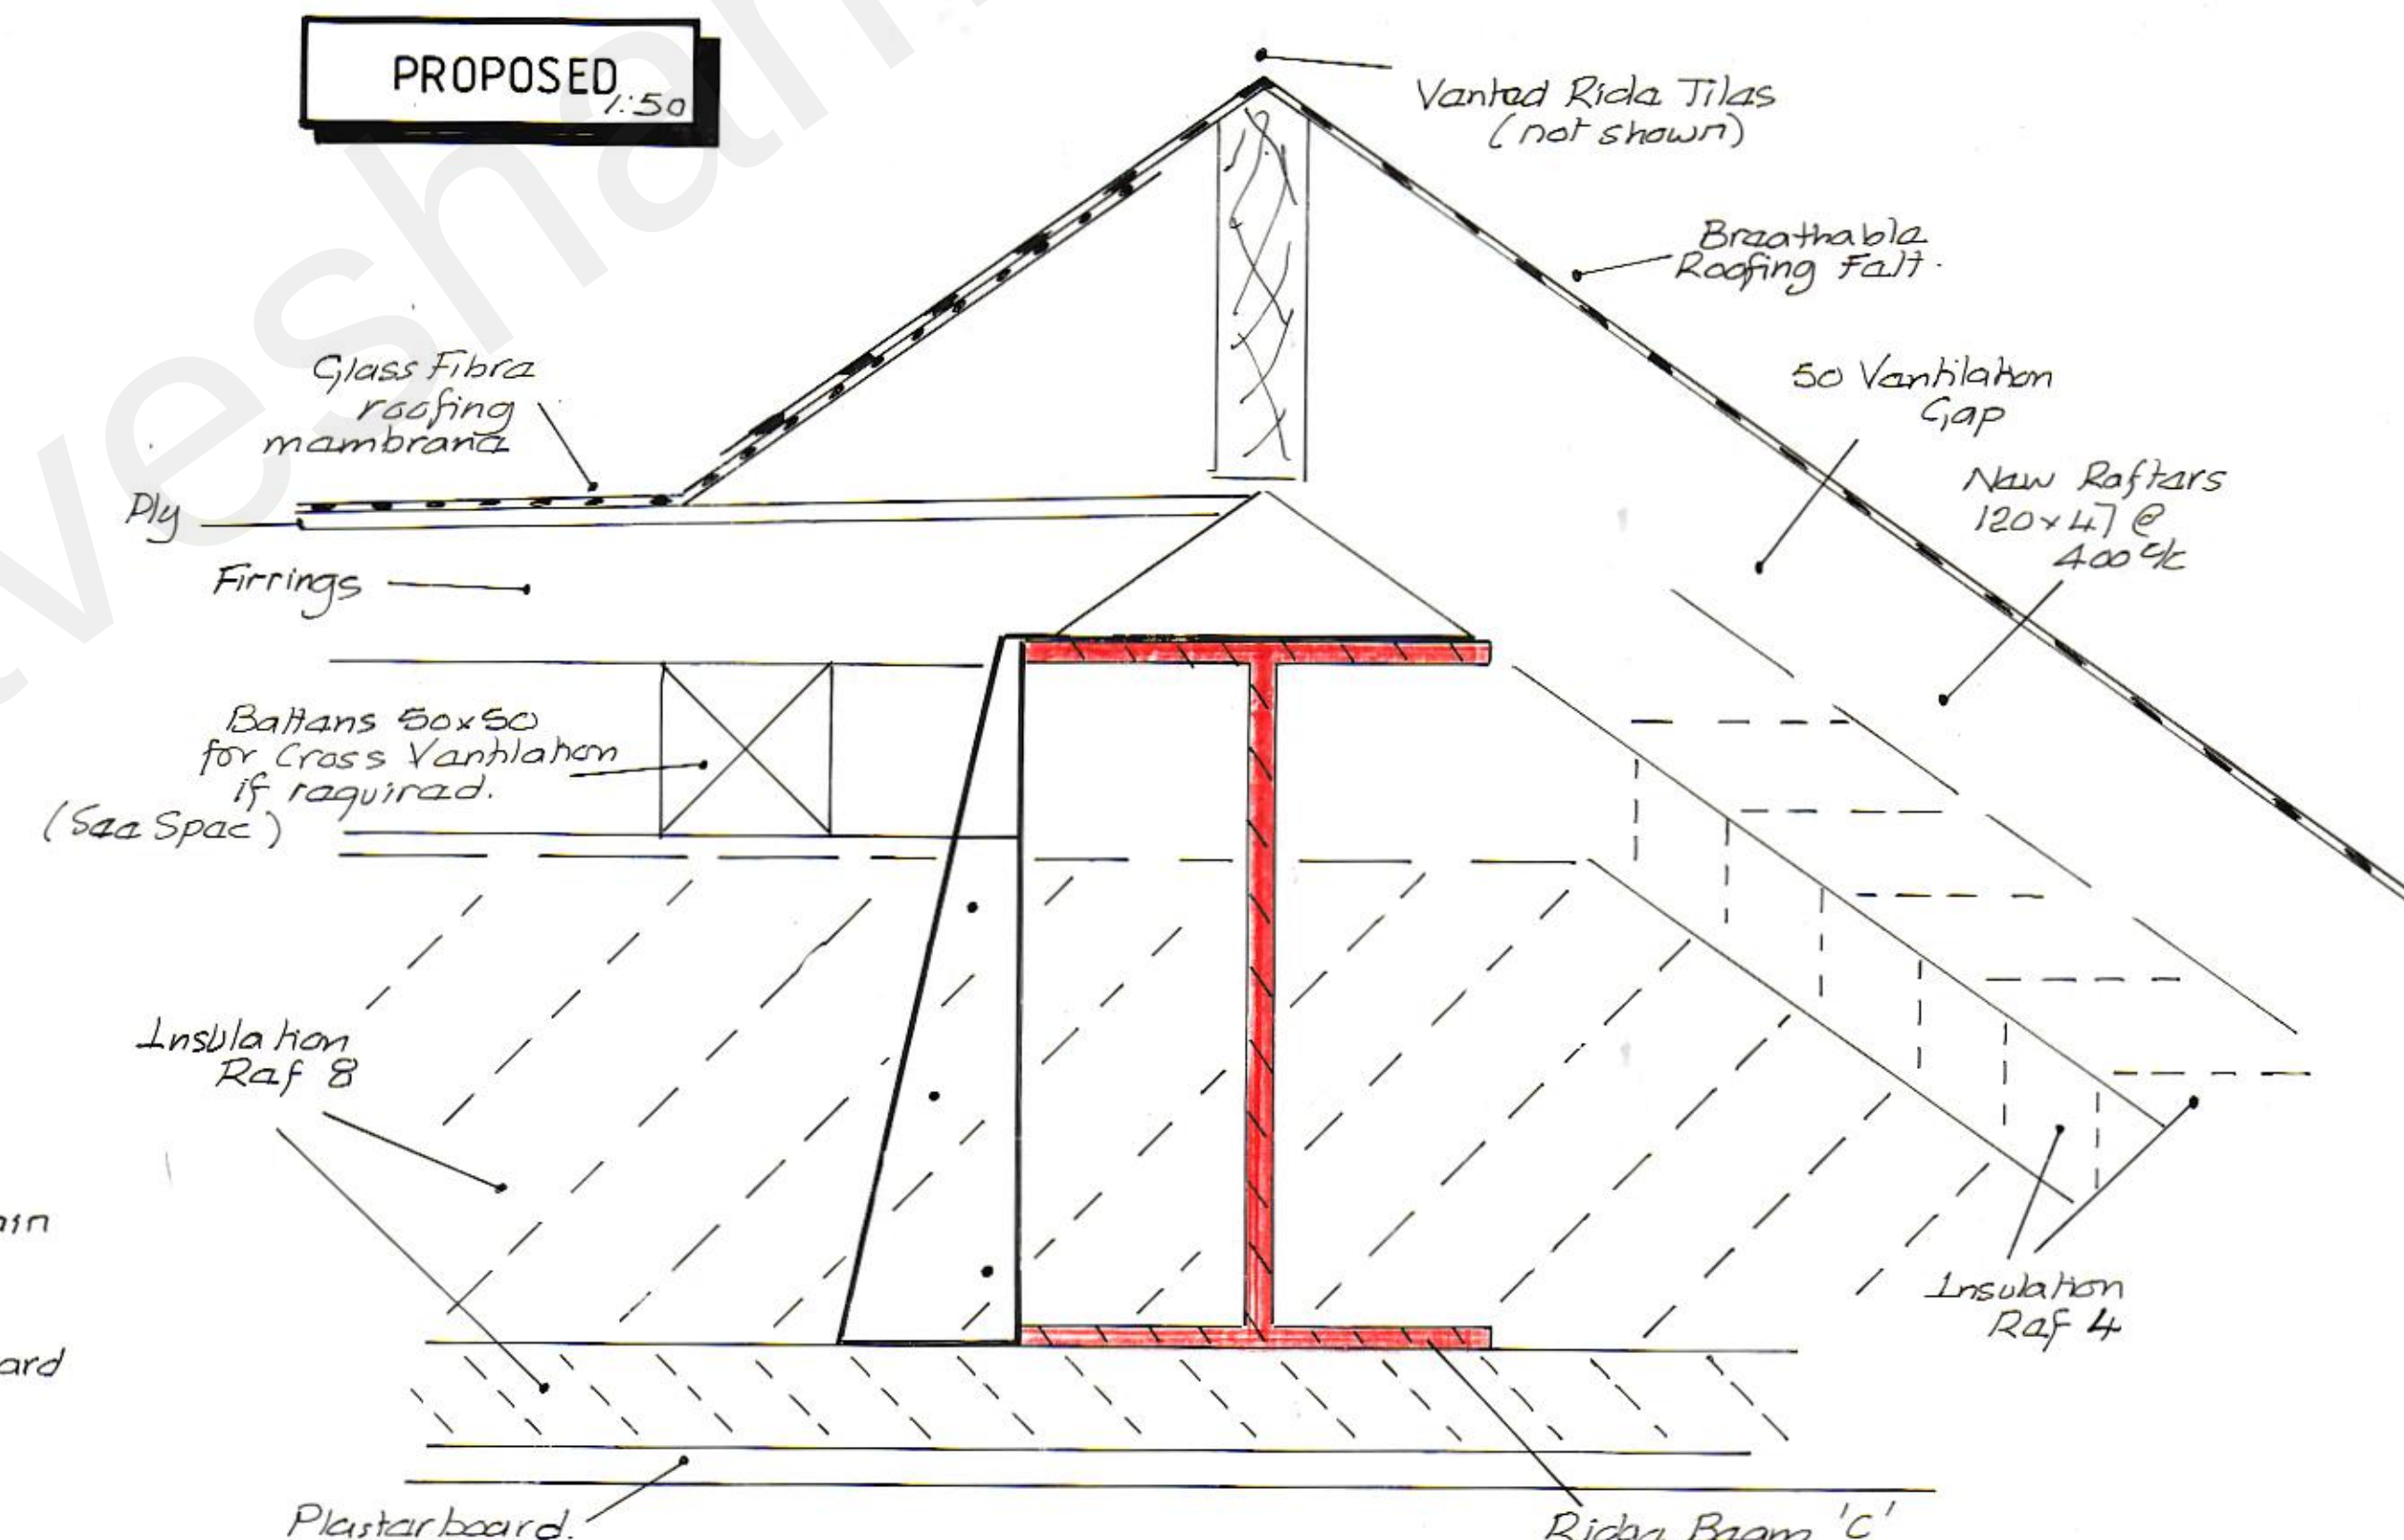

Ridge Beam 'C' 1:2

Install as high as possible.

Row	Description	Data
-----	-------------	------

83 Astra Drive
Gravesend
Kent
DA12 4PZ

Drg No AAND/04/22